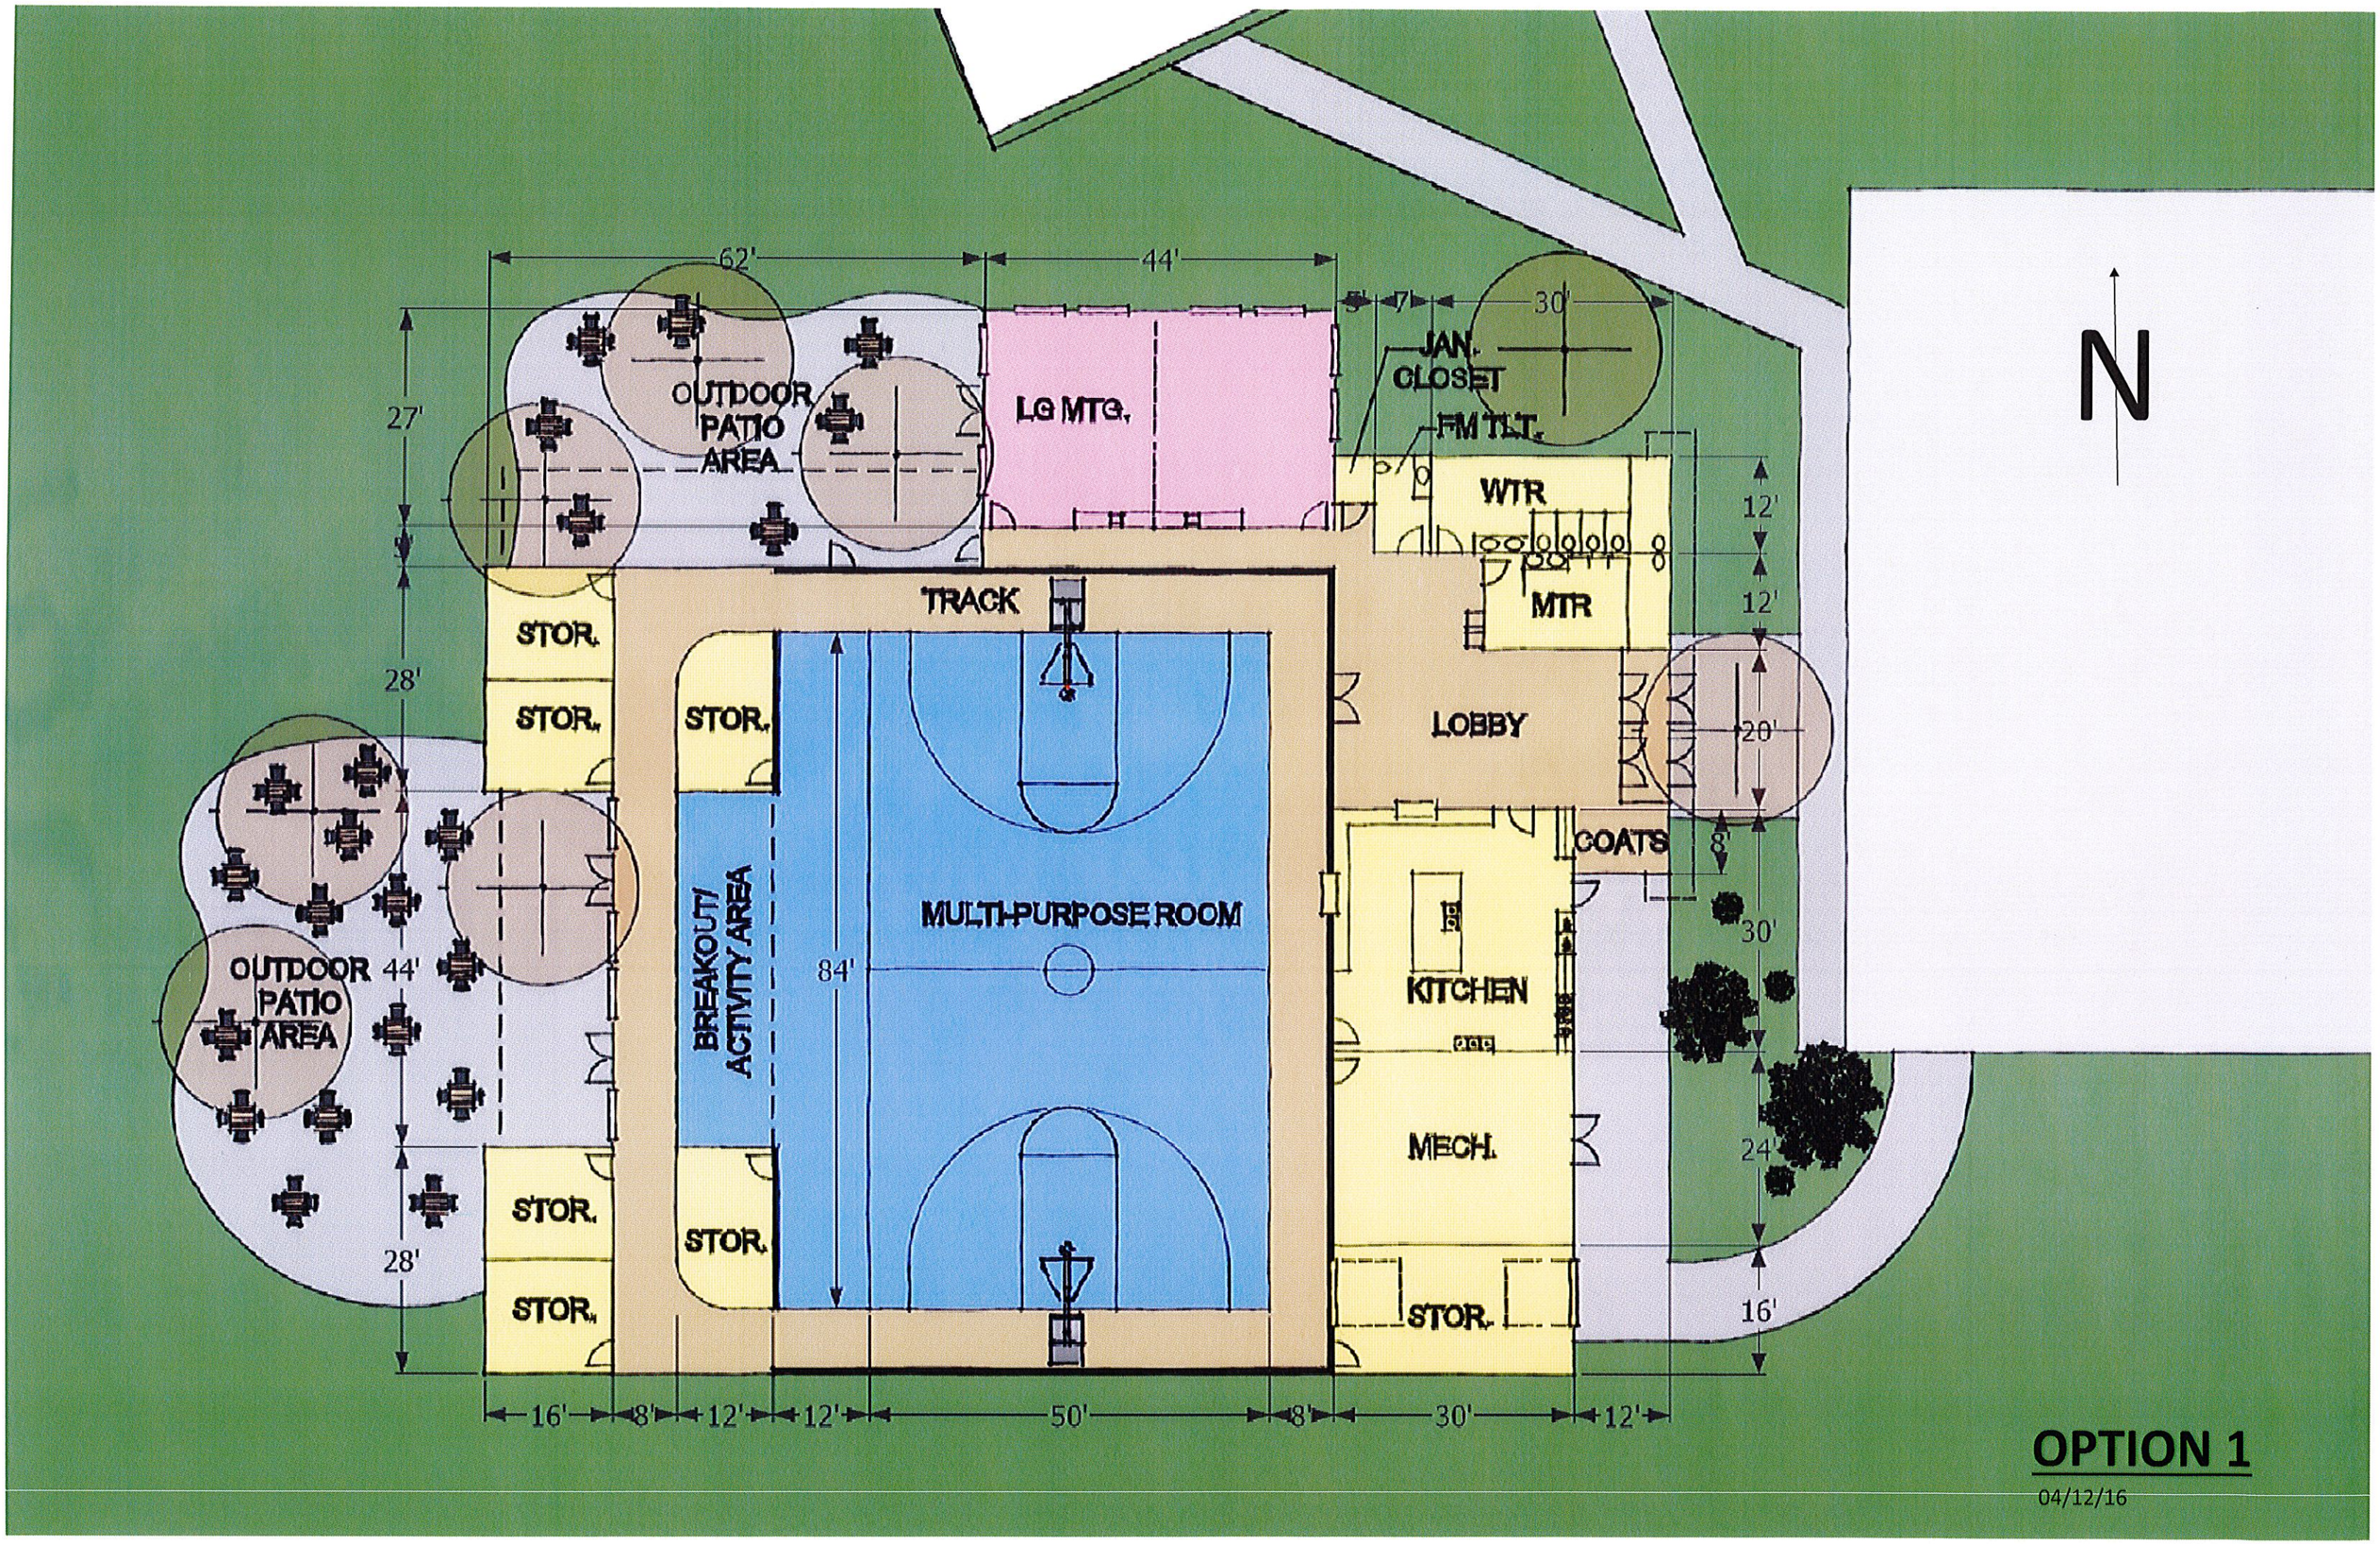

OPTION 1

04/12/16

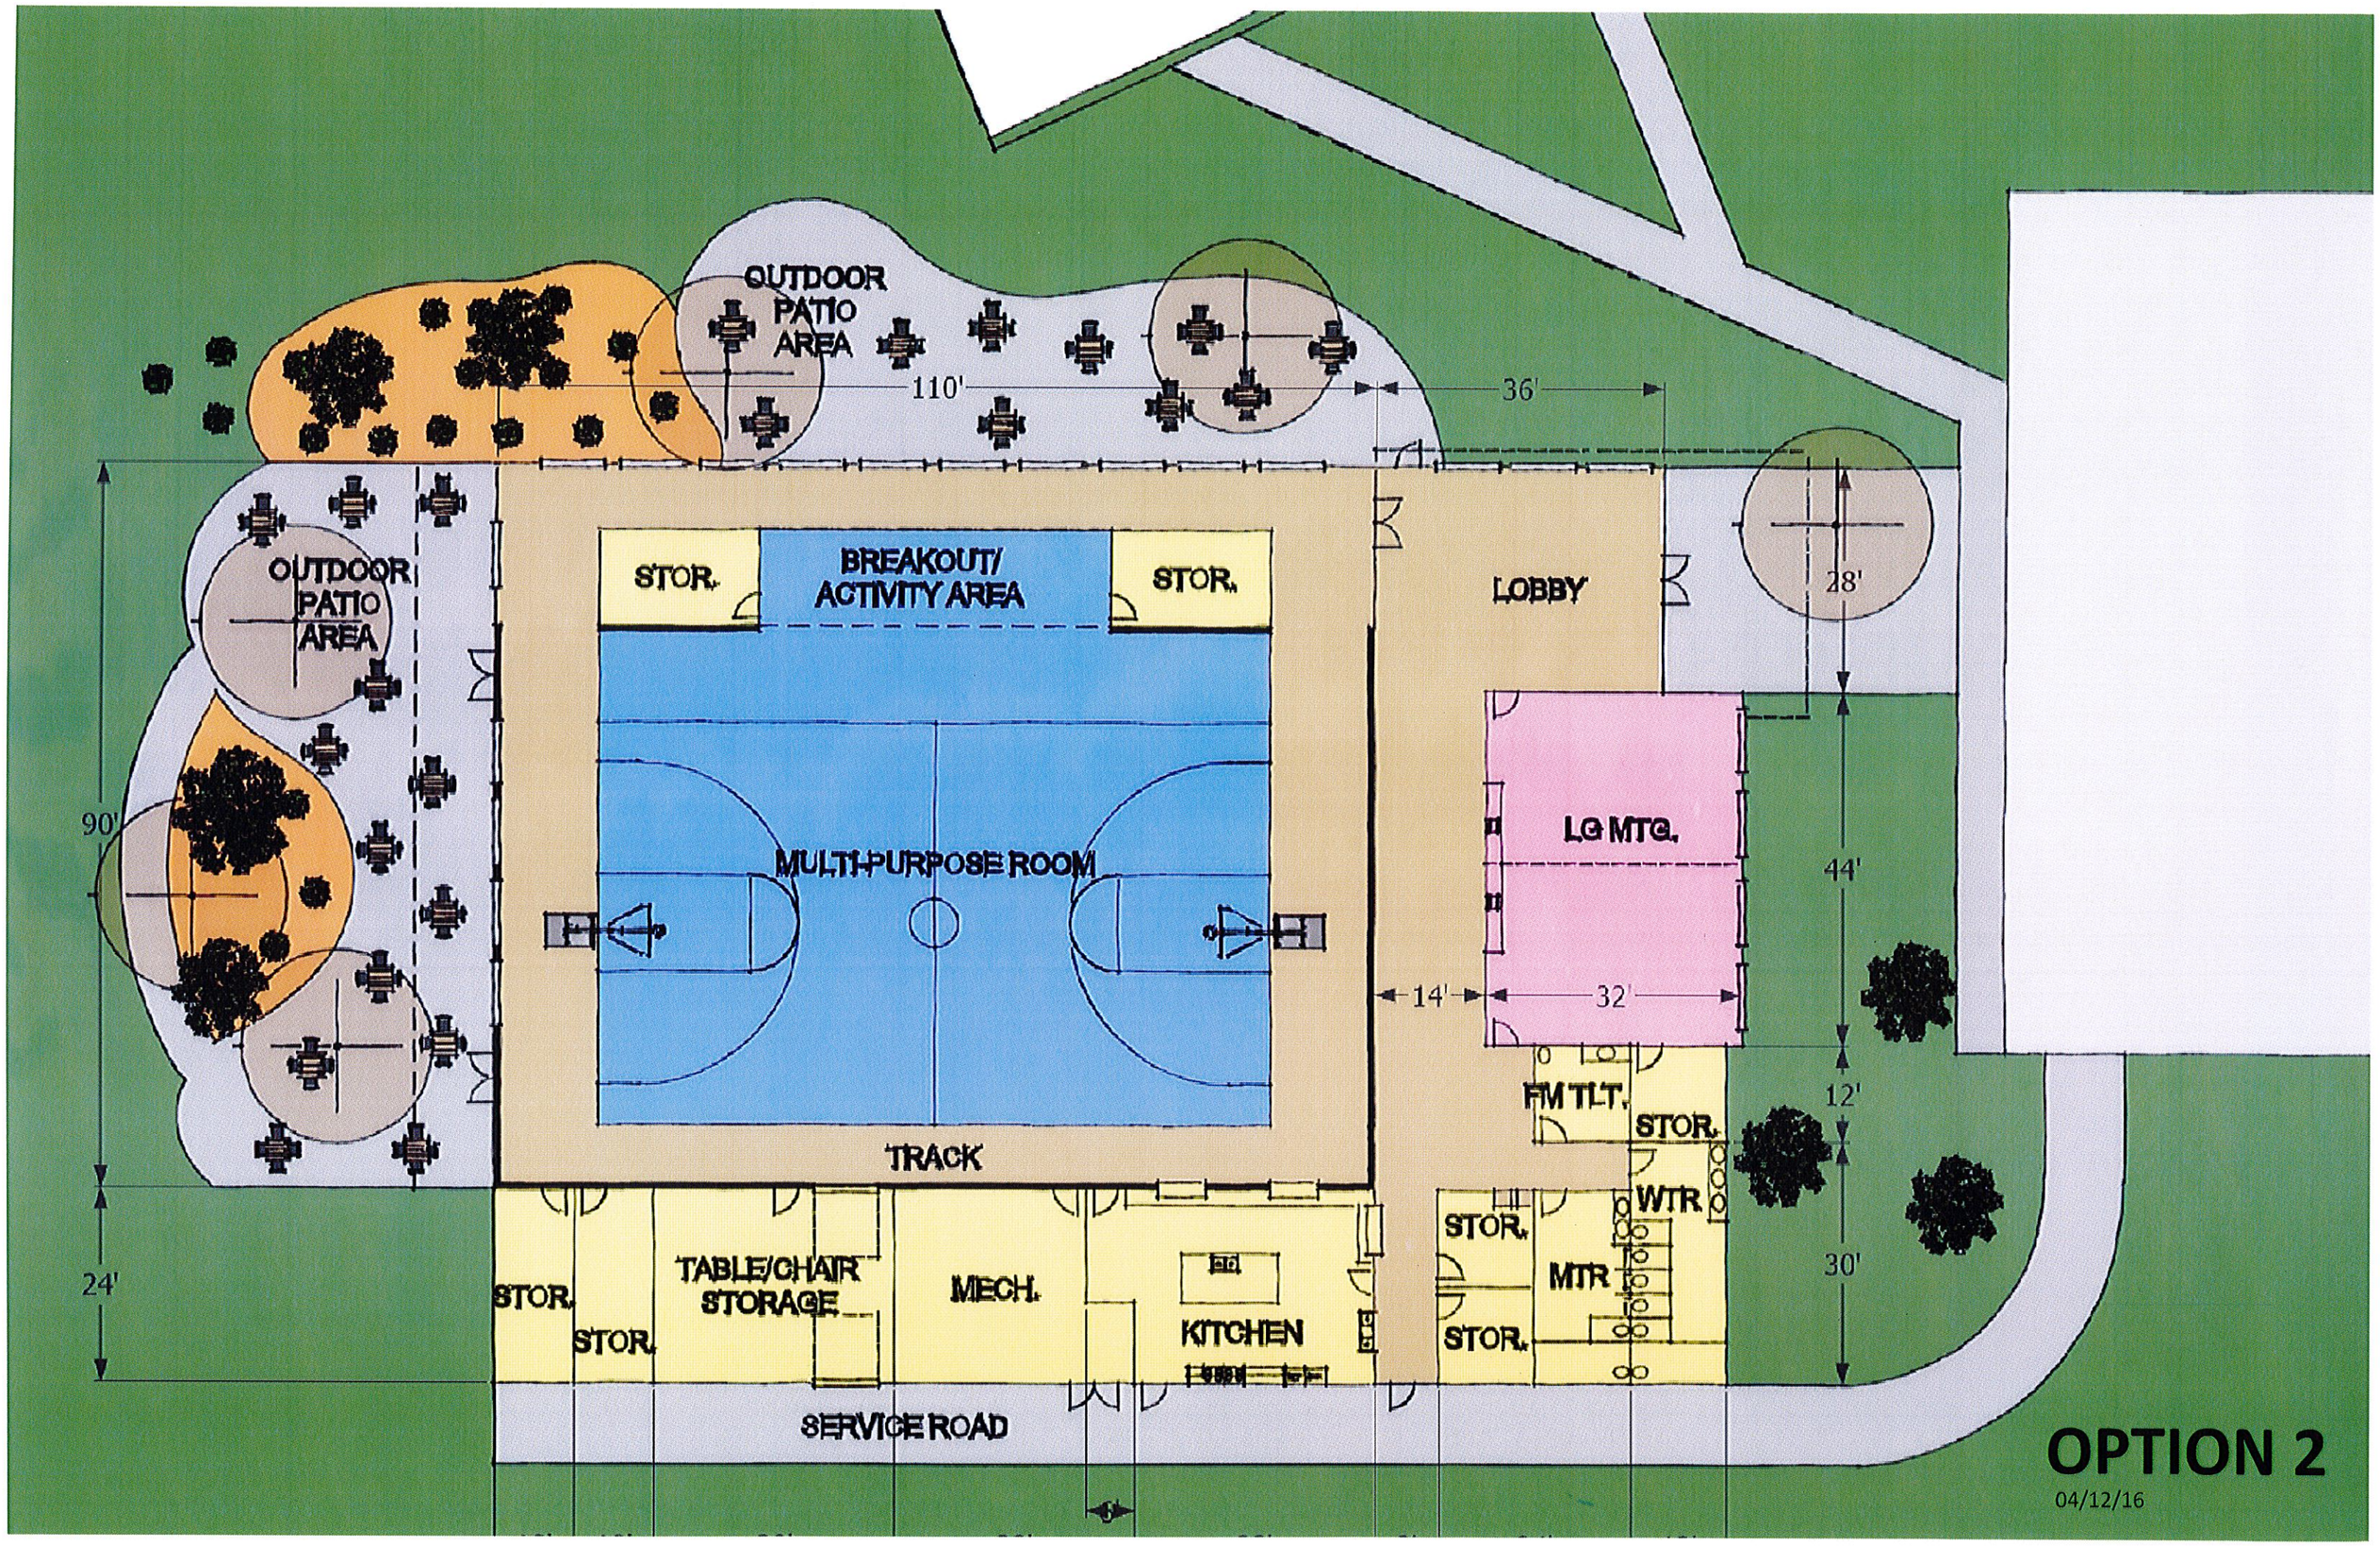
OUTDOOR PATIO AREA
110'
36'
OUTDOOR PATIO AREA
STOR.
BREAKOUT/ ACTIVITY AREA
STOR.
LOBBY
28'
90'
MULTI-PURPOSE ROOM
LG MTG.
44'
14'
32'
FM TLT.
STOR.
12'
TRACK
WTR.
STOR.
MTR
30'
24'
STOR.
TABLE/CHAIR STORAGE
MECH.
KITCHEN
STOR.
STOR.
SERVICE ROAD
OPTION 2
04/12/16

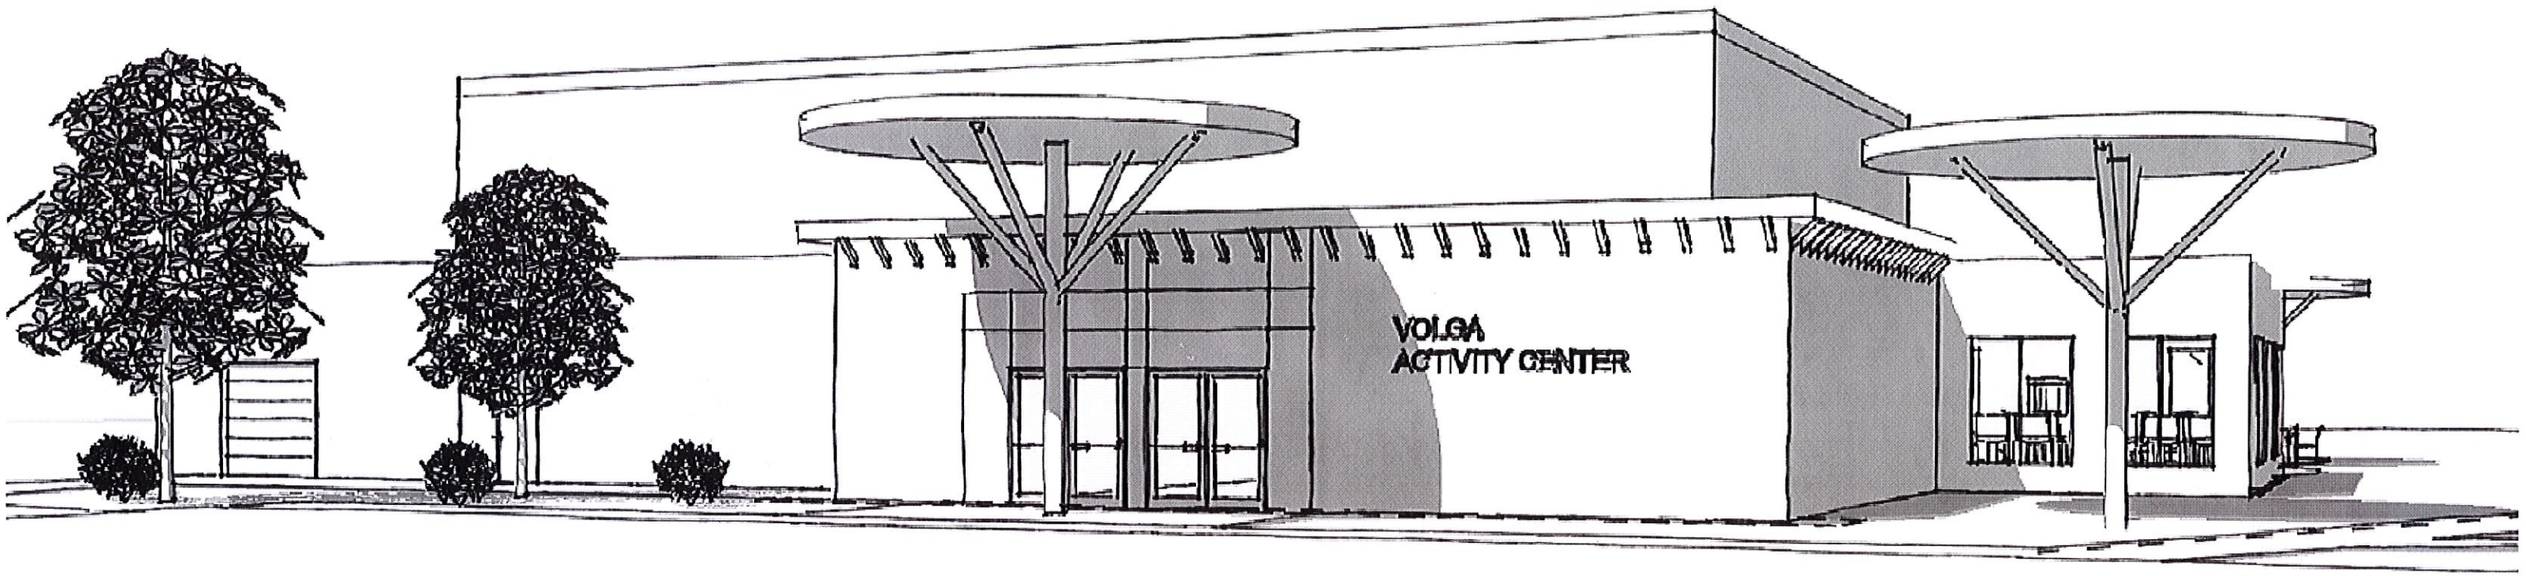

CONCEPT A

04/12/16

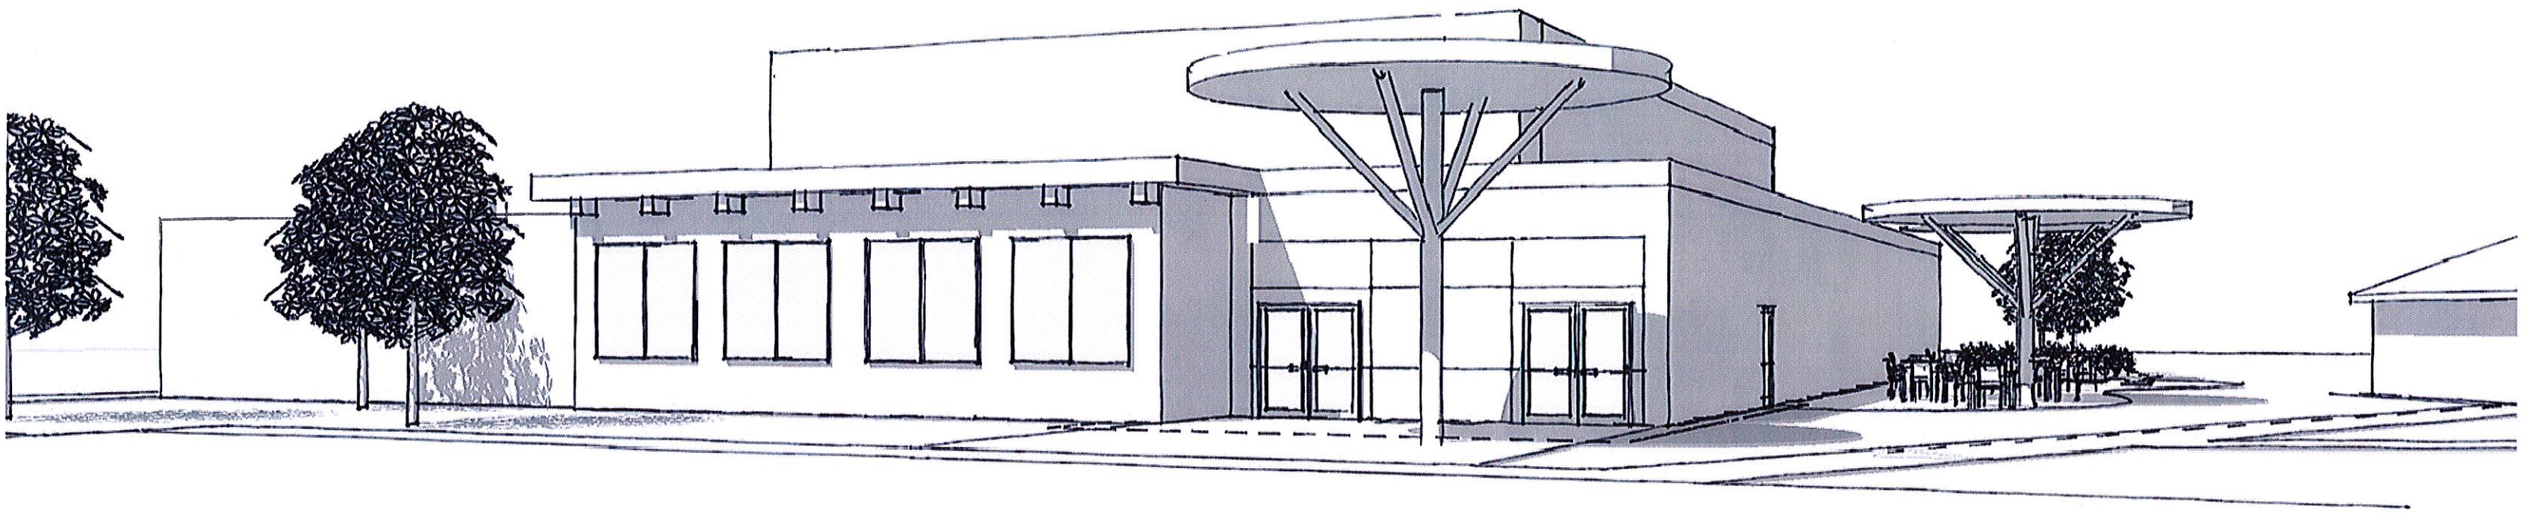

CONCEPT 2A

04/12/16

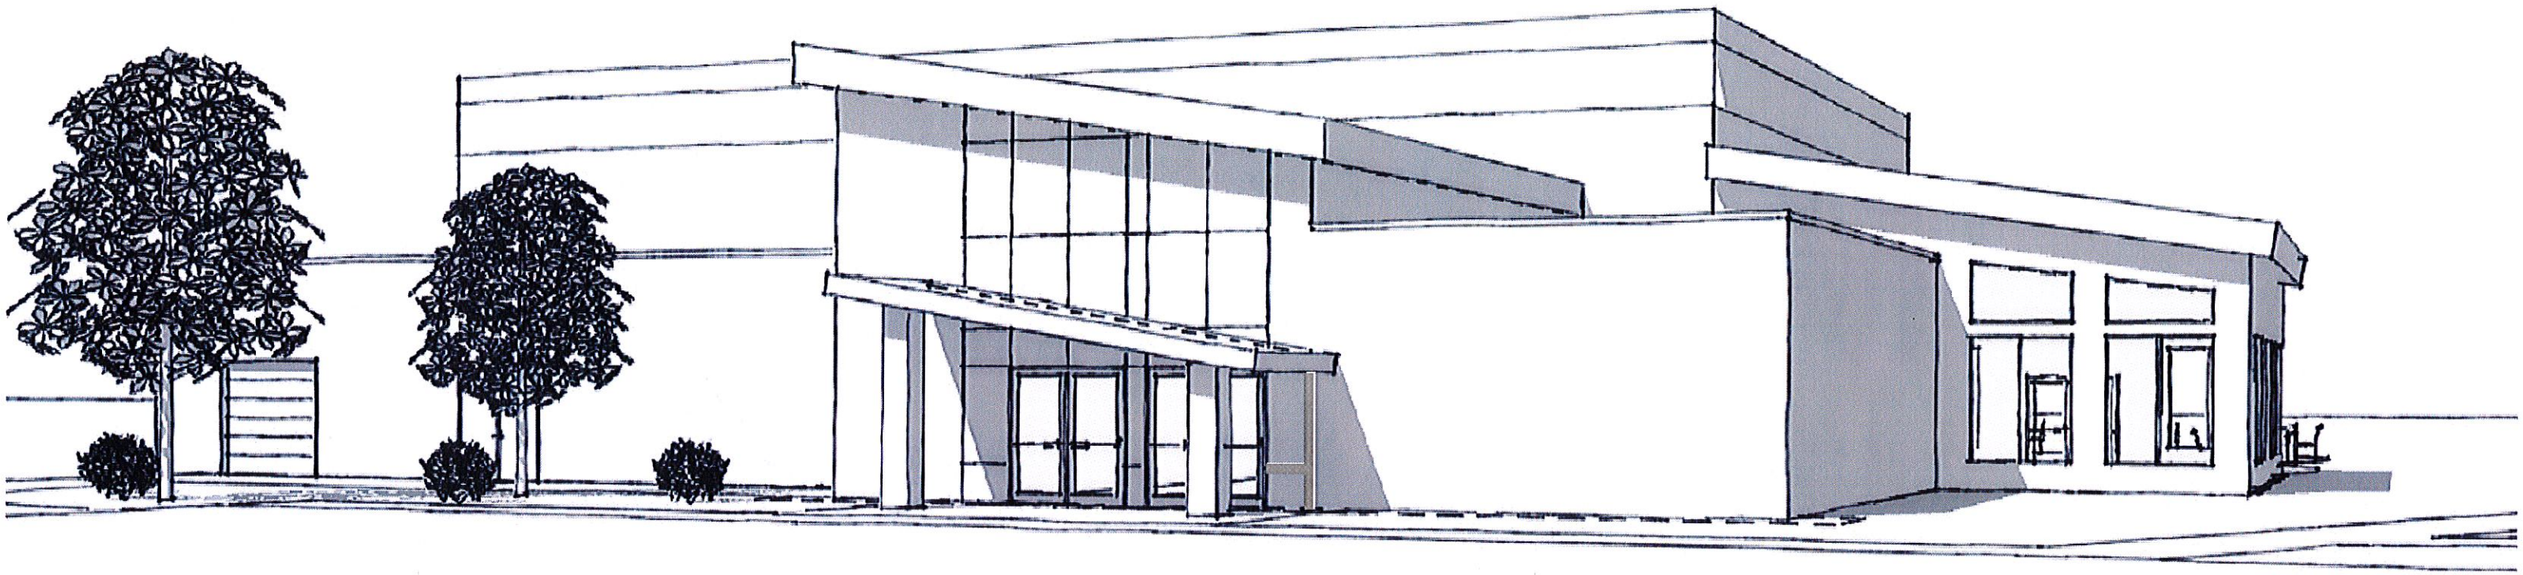

CONCEPT B

04/12/16

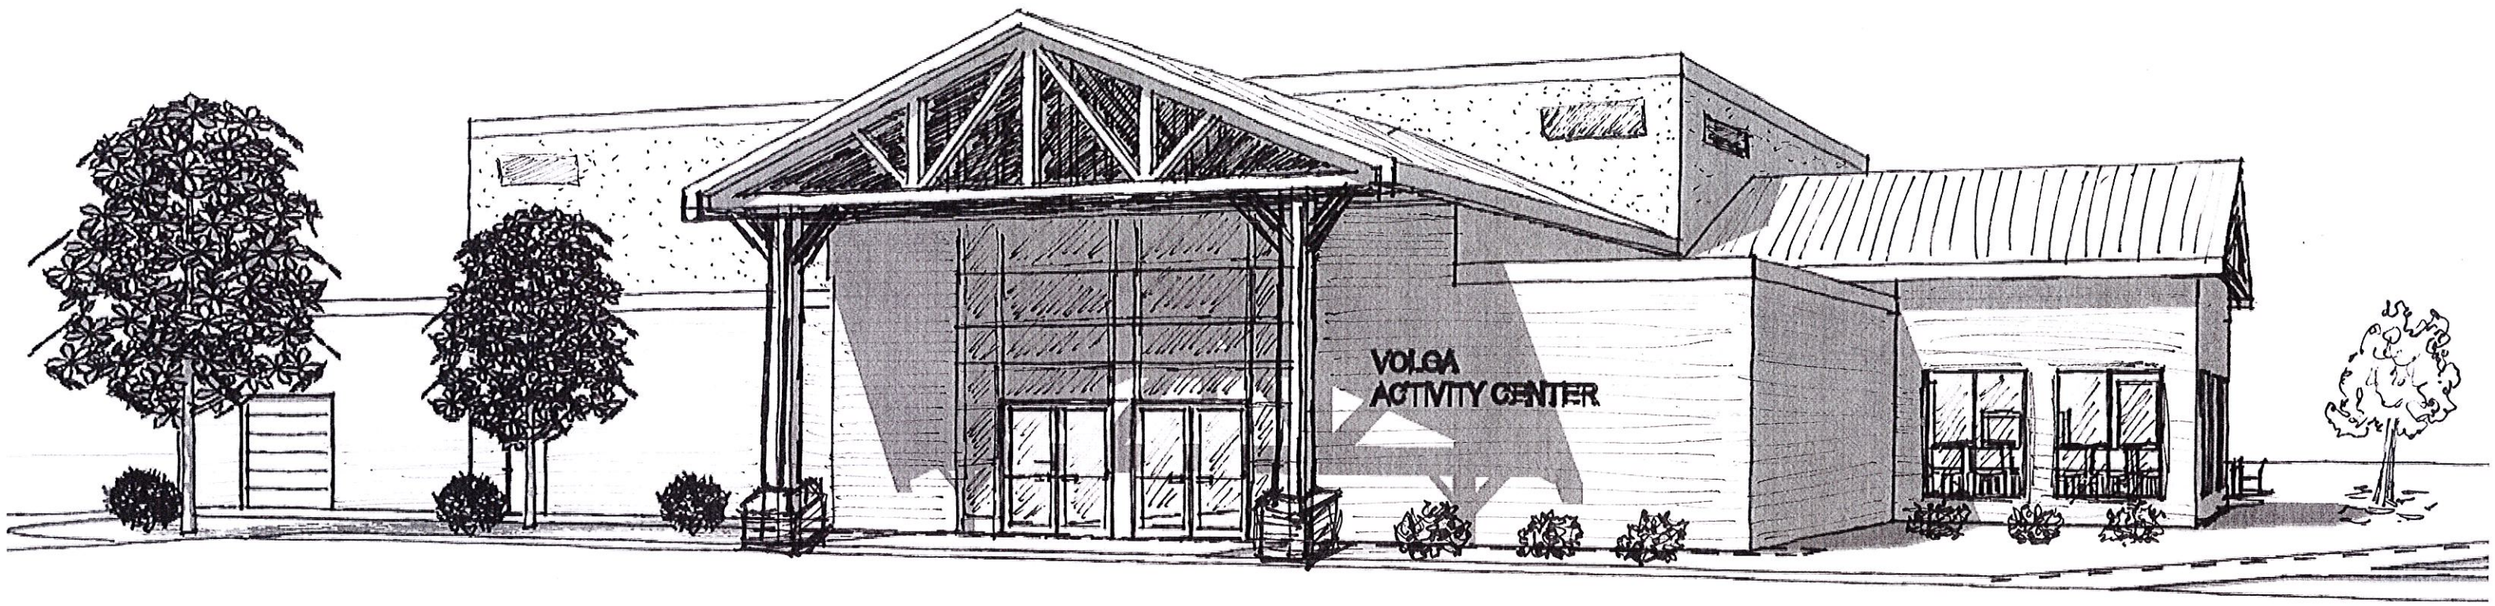

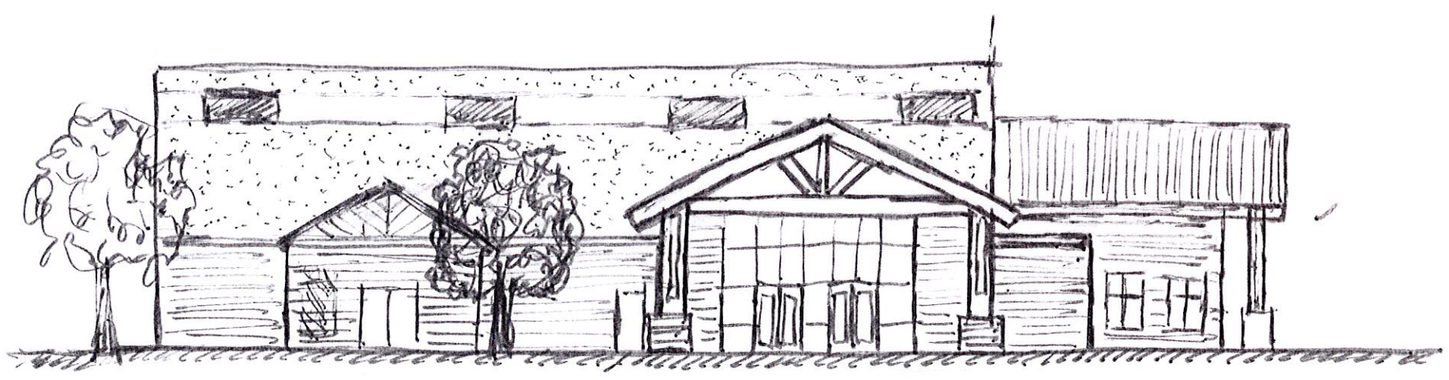

CONCEPT C-1

CONCEPT C