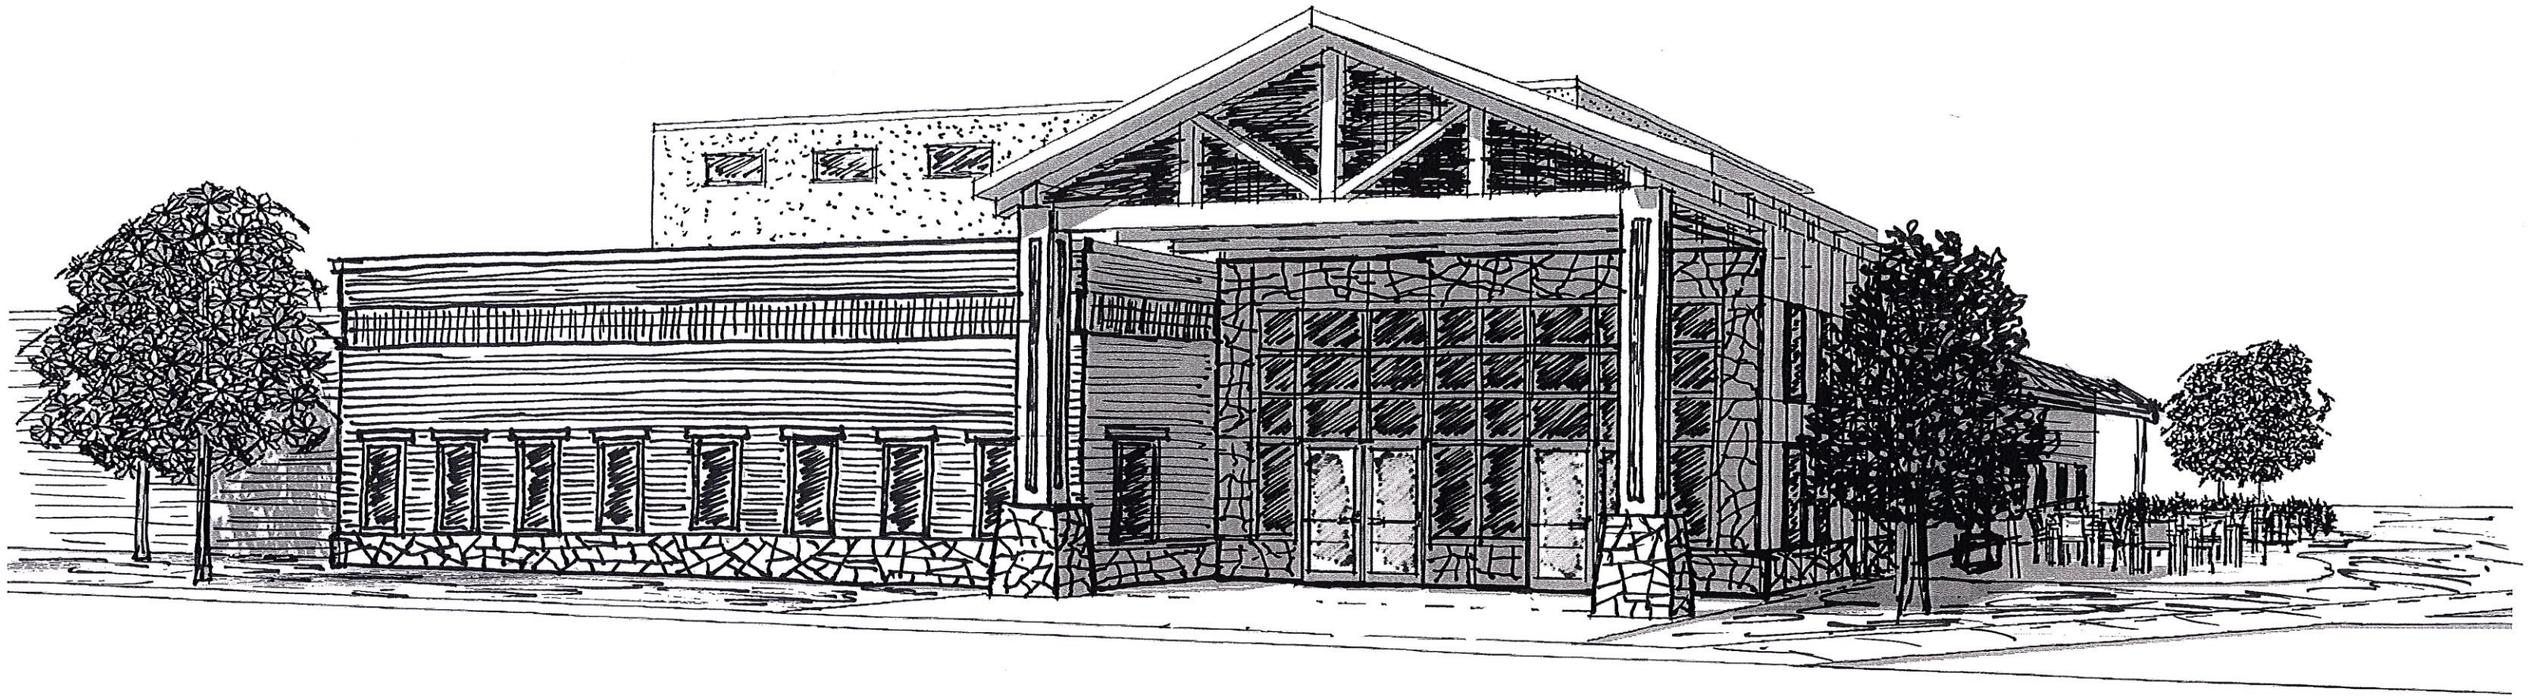

VOLGA ACTIVITY CENTER

CONCEPTUAL ENTRANCE ELEVATION

BANNER ASSOCIATES, INC

DATE: 4-26-16

VOLGA ACTIVITY CENTER
CONCEPTUAL FLOOR PLAN
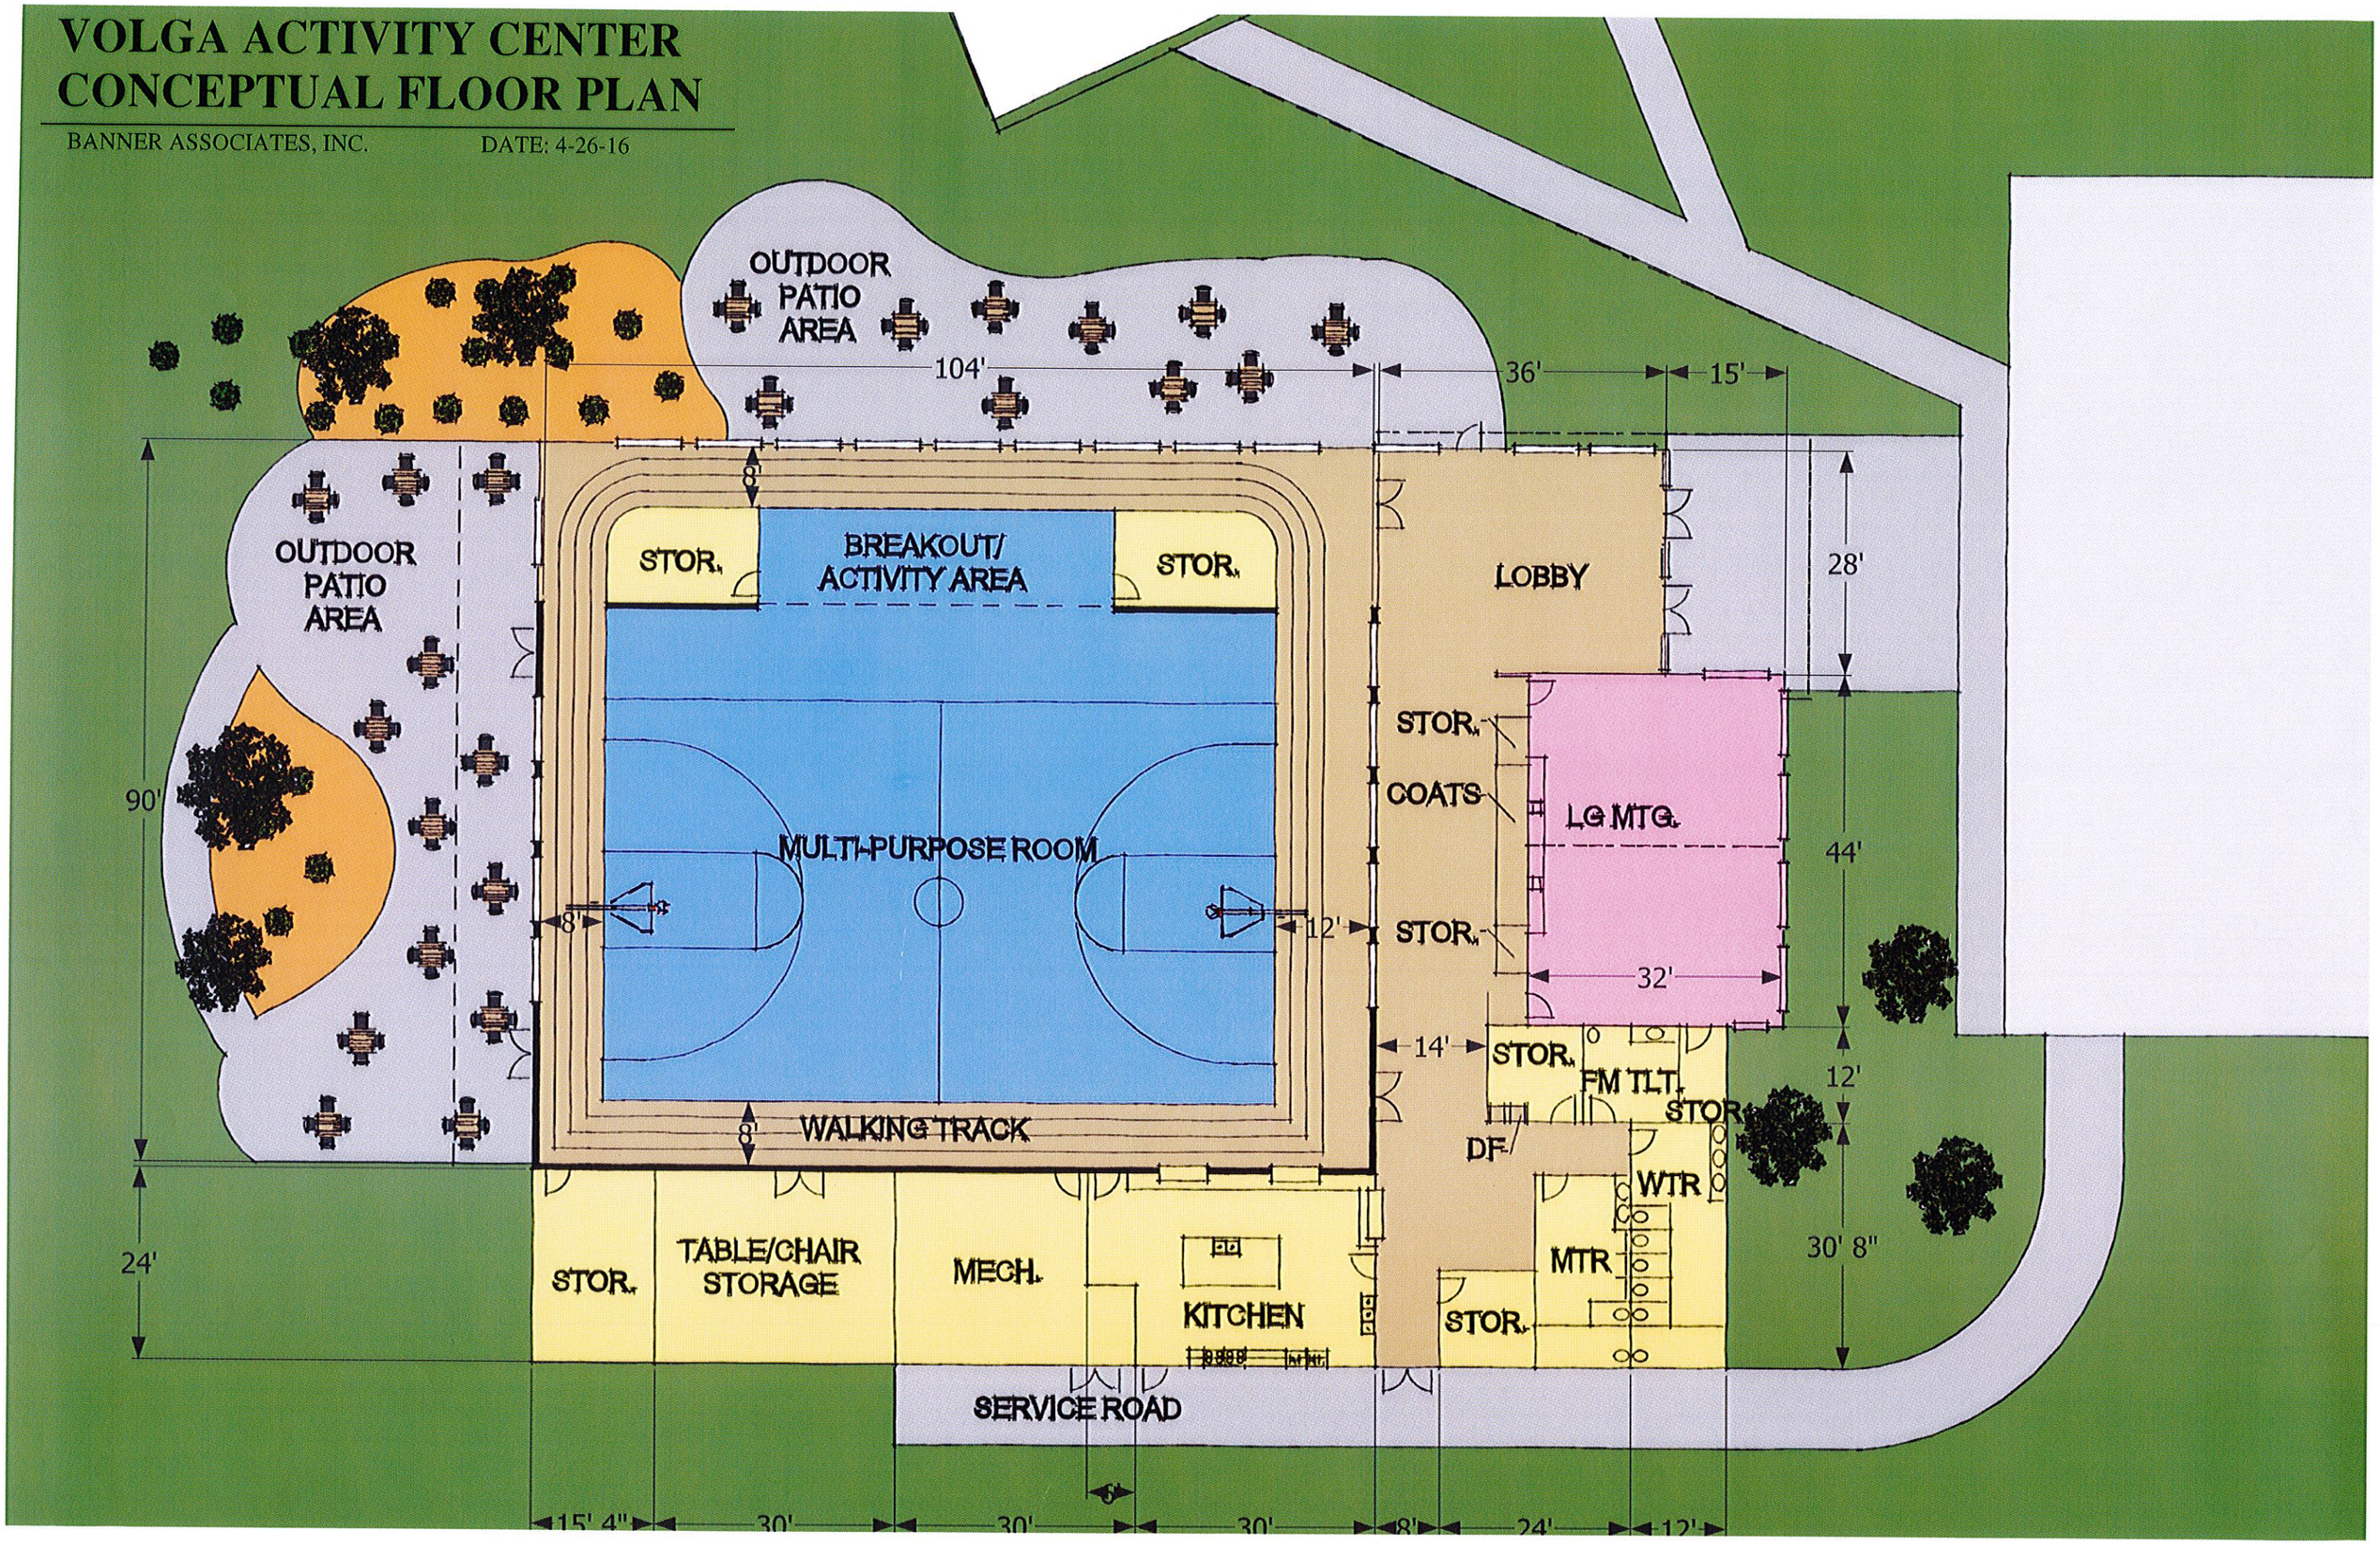
BANNER ASSOCIATES, INC. DATE: 4-26-16