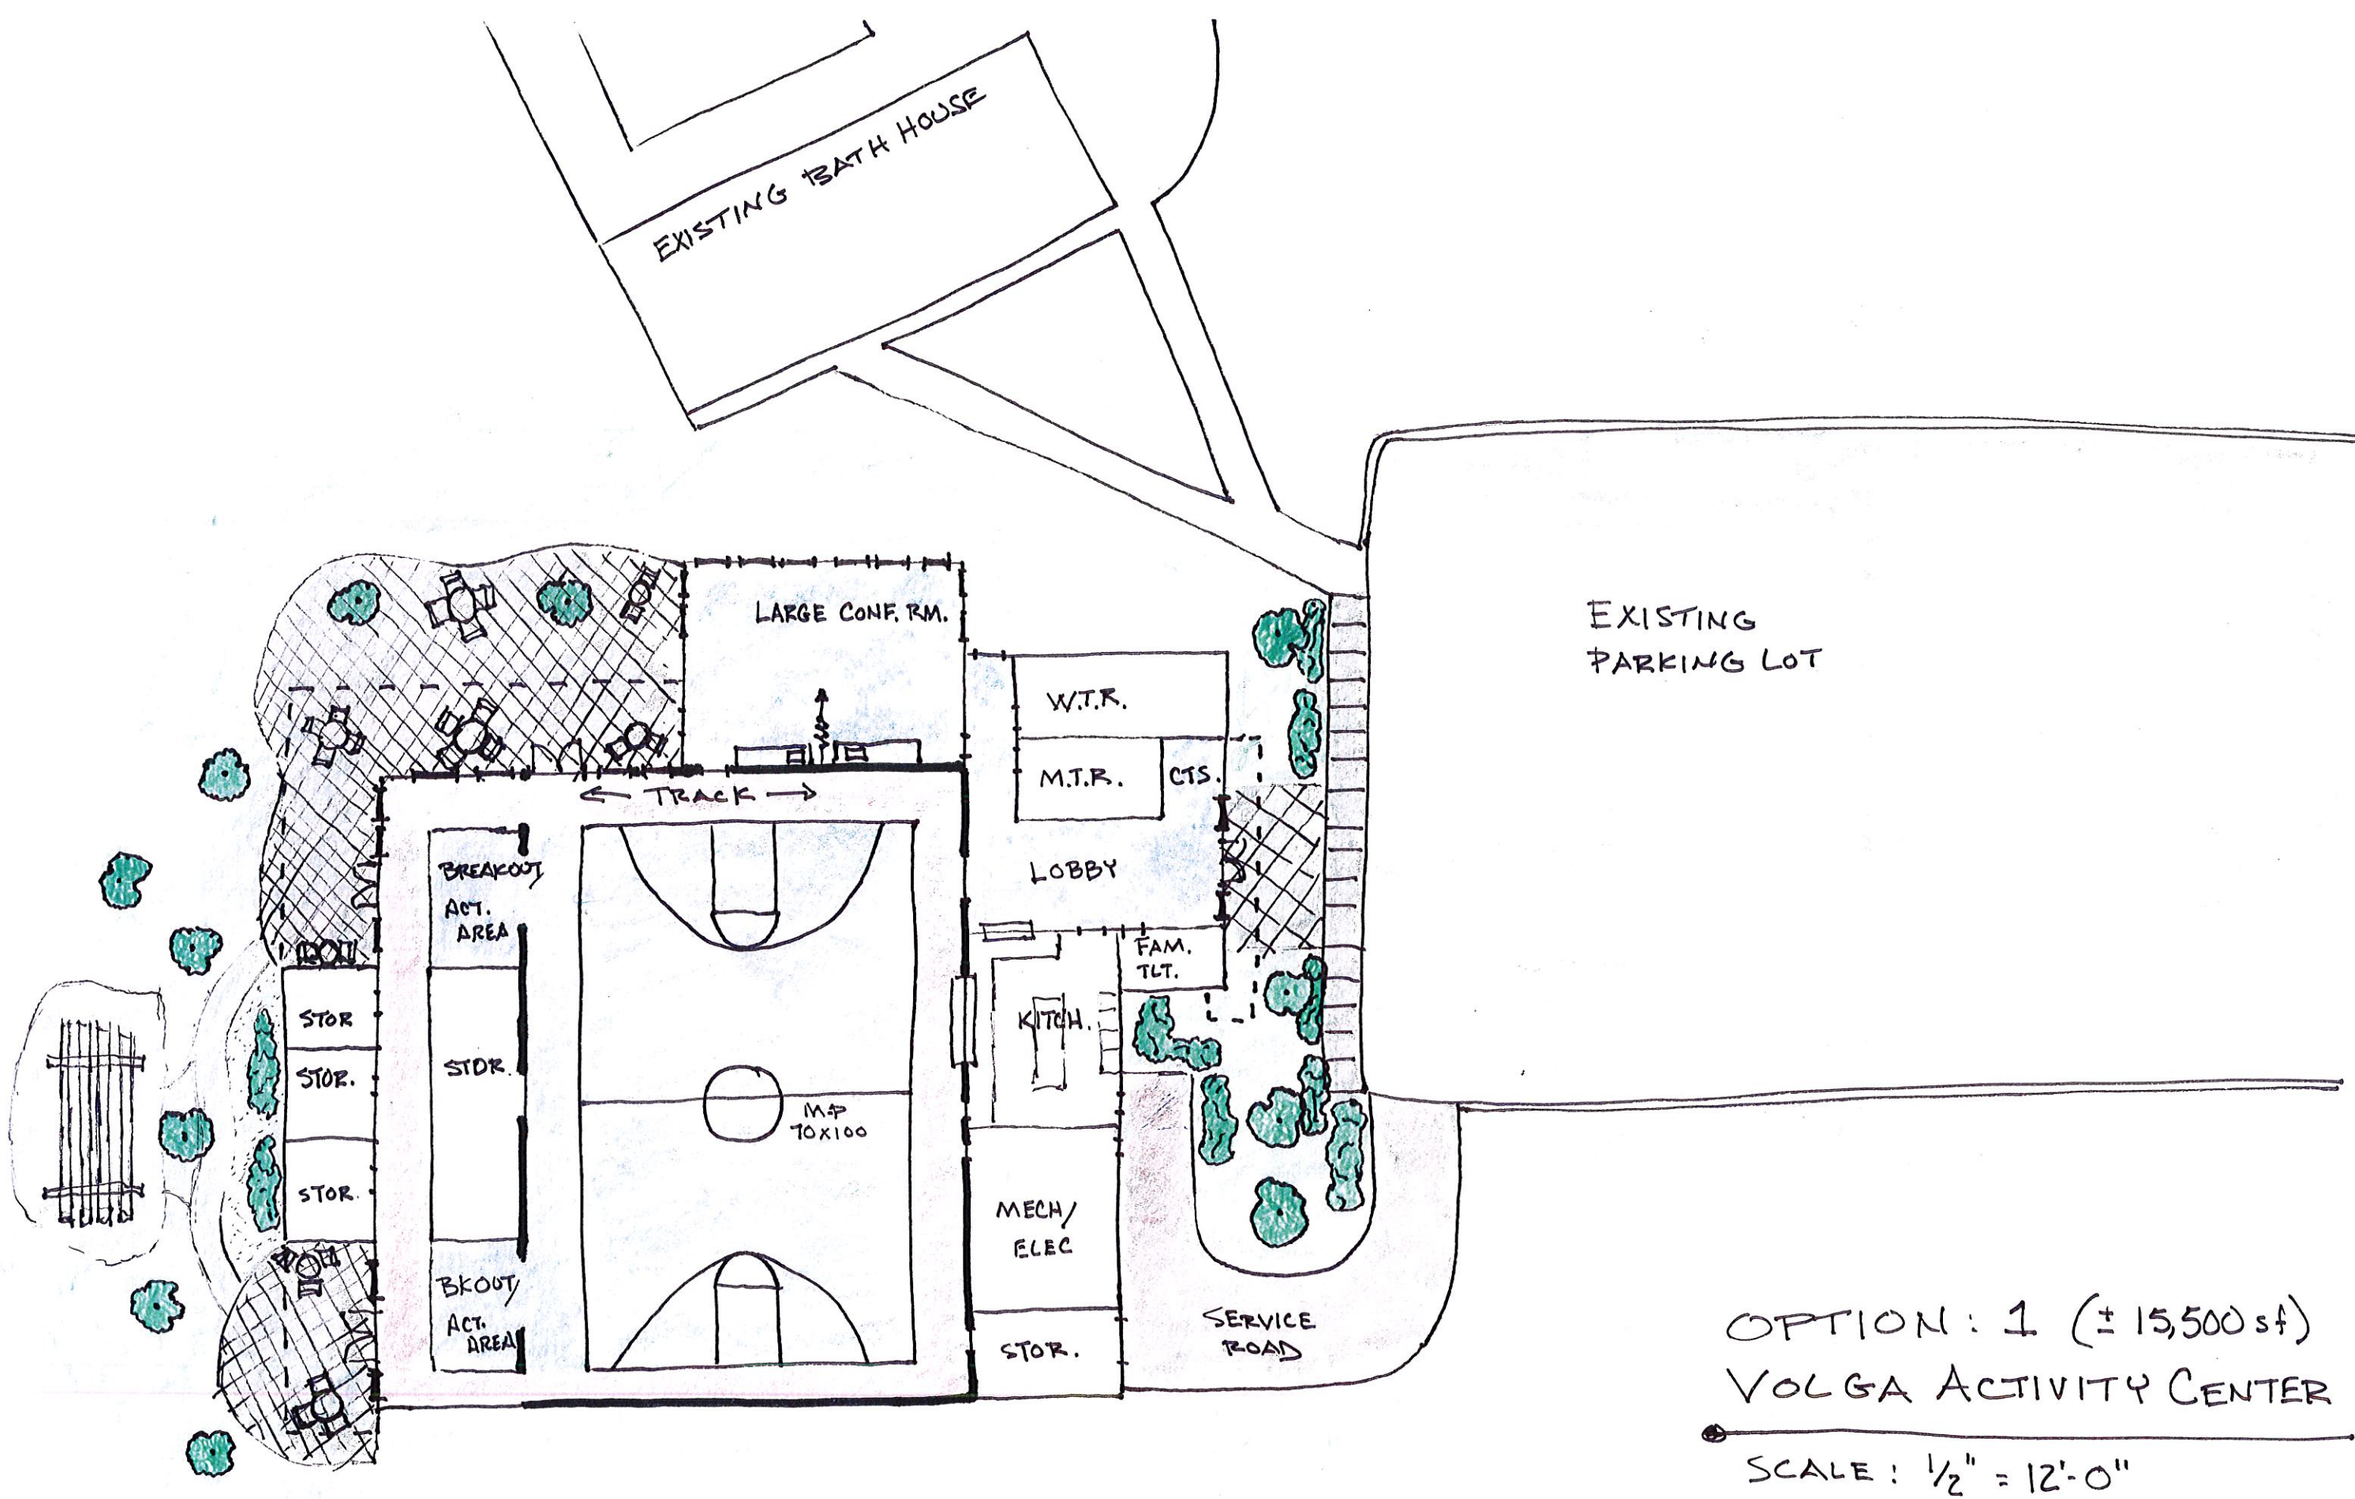

OPTION: 1 (± 15,500 sf)
VOLGA ACTIVITY CENTER

SCALE: ½" = 12'-0"

BANNER ASSOC., INC. 3.29.16

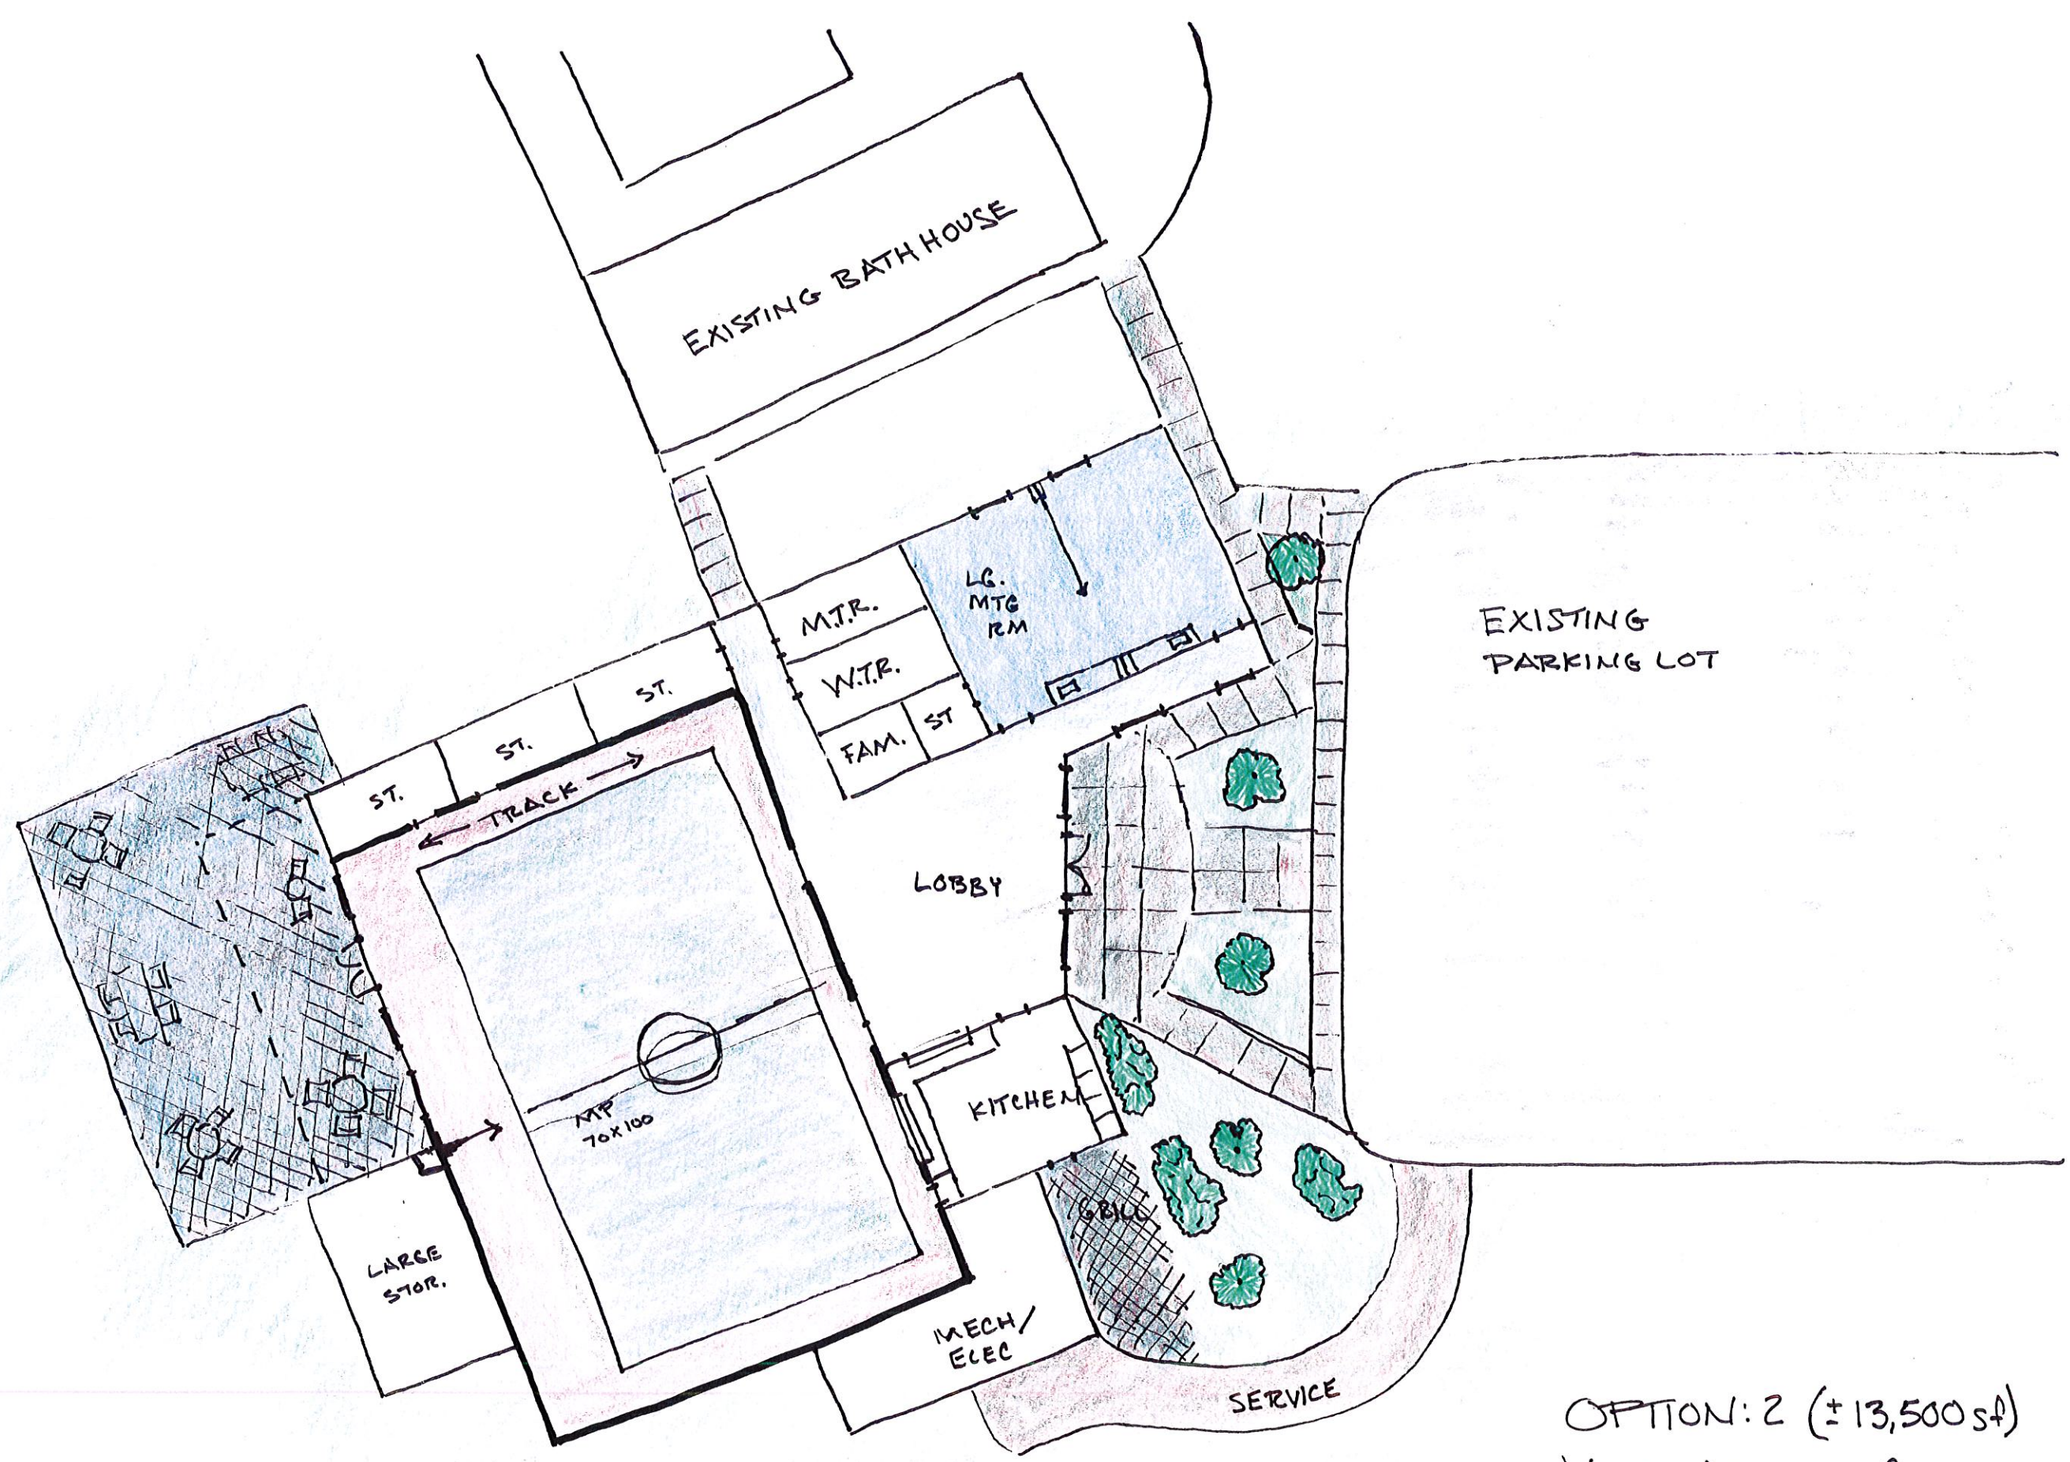

OPTION: 2 (±13,500 sf)

VOLGA ACTIVITY CENTER

SCALE: ½" = 12'-0"

BANNER ASSOC., INC. 3.29.16

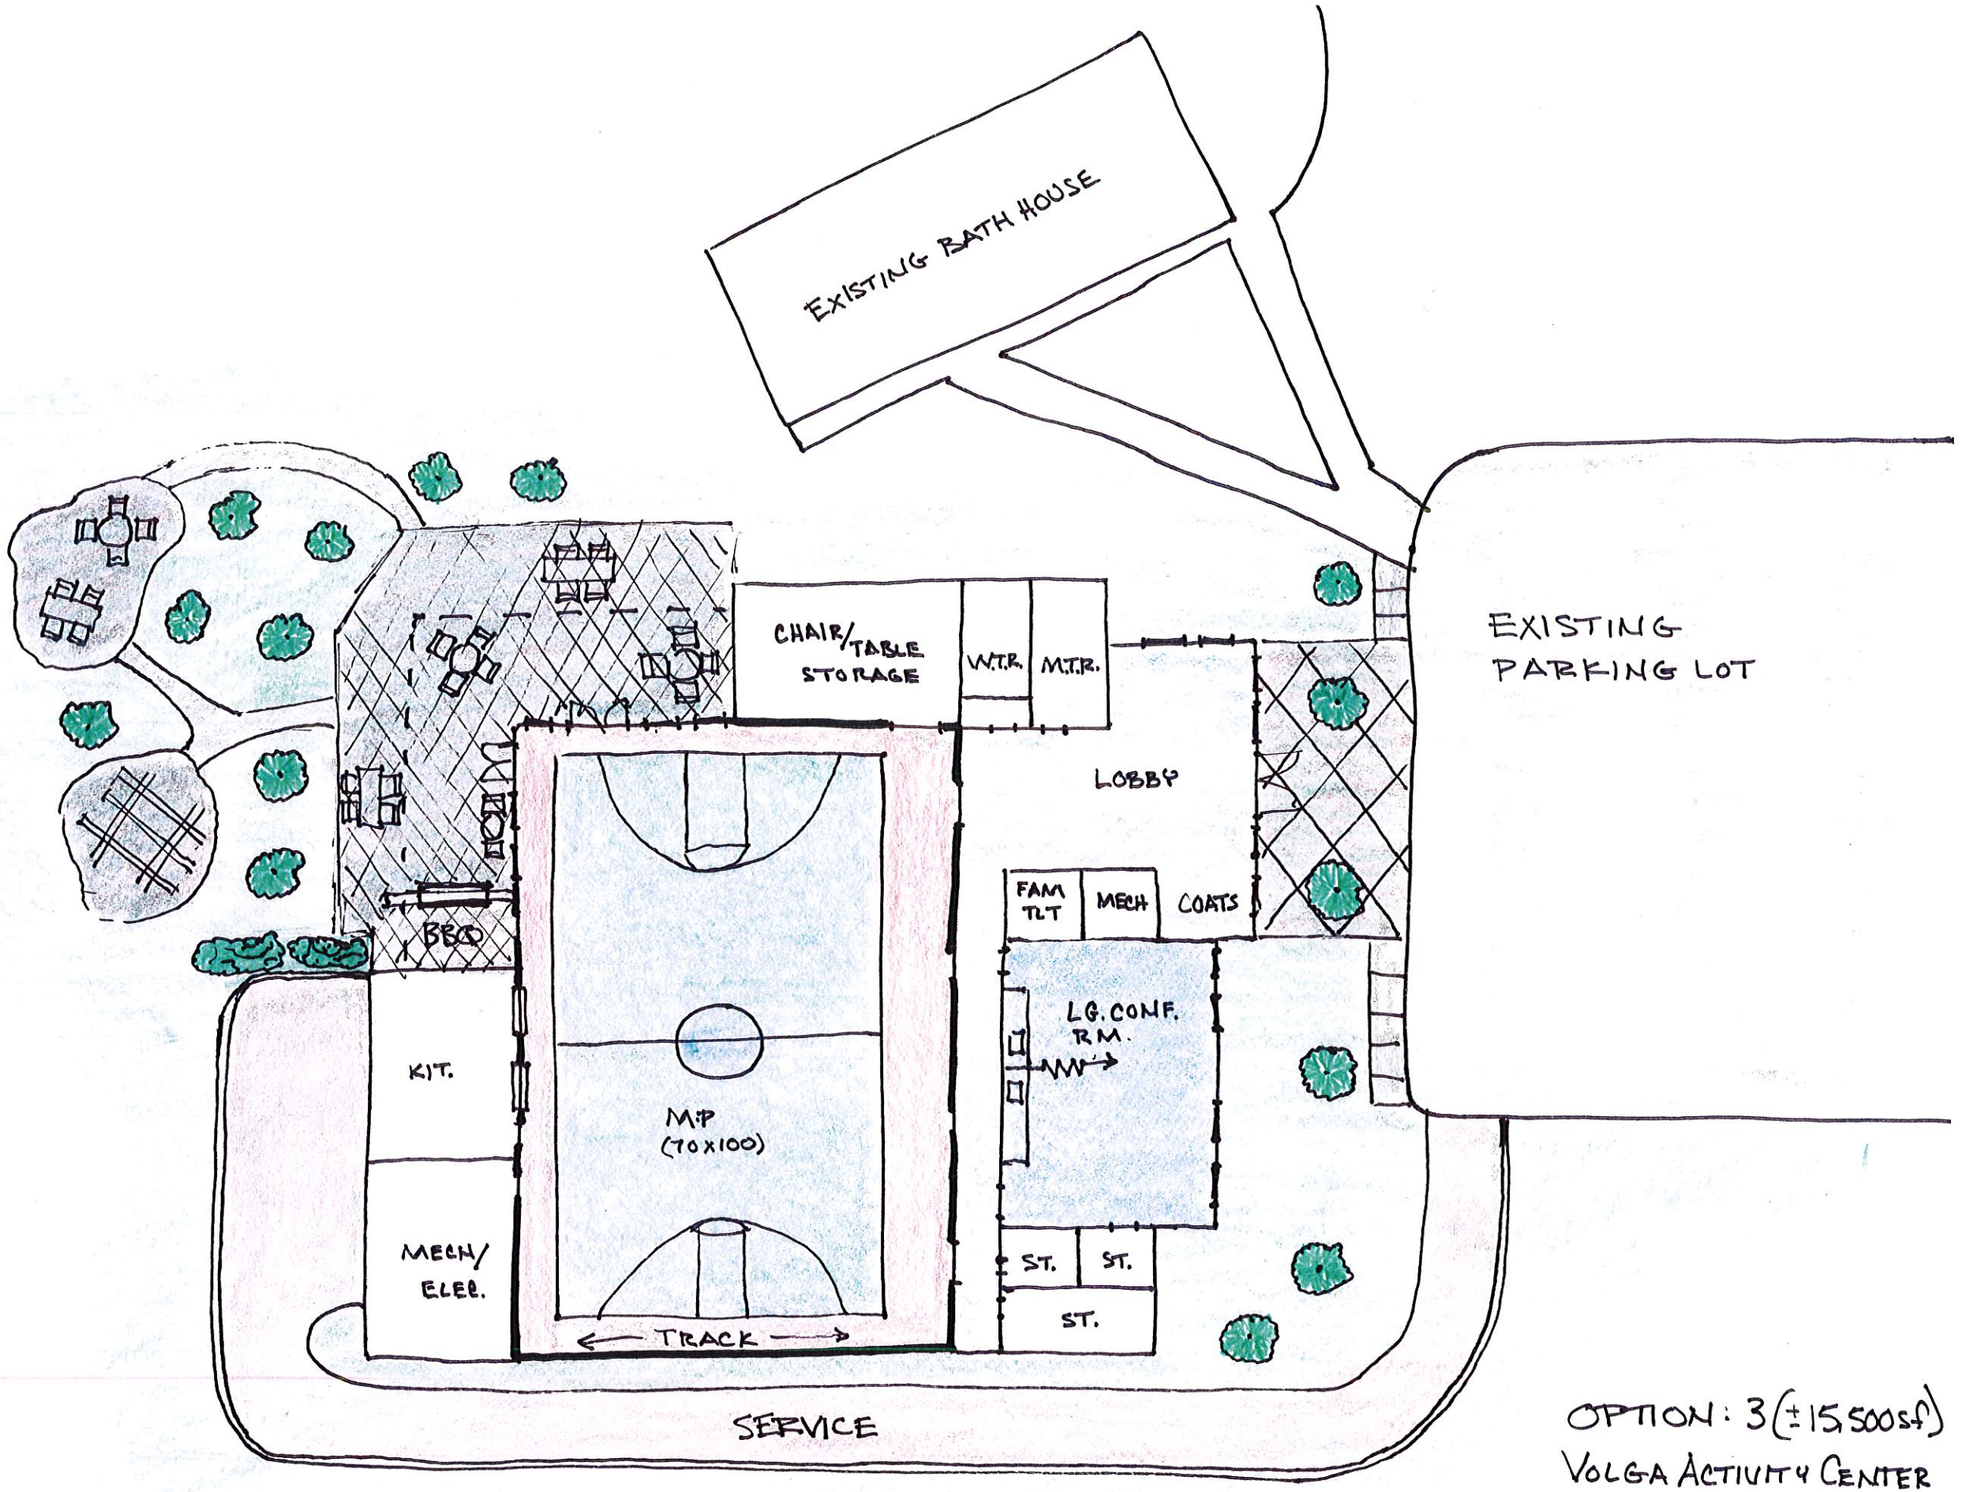

OPTION: 3 (±15,500sf)

VOLGA ACTIVITY CENTER

SCALE: 1/2" = 12'-0"

BANNER ASSOC., INC 3.29.16

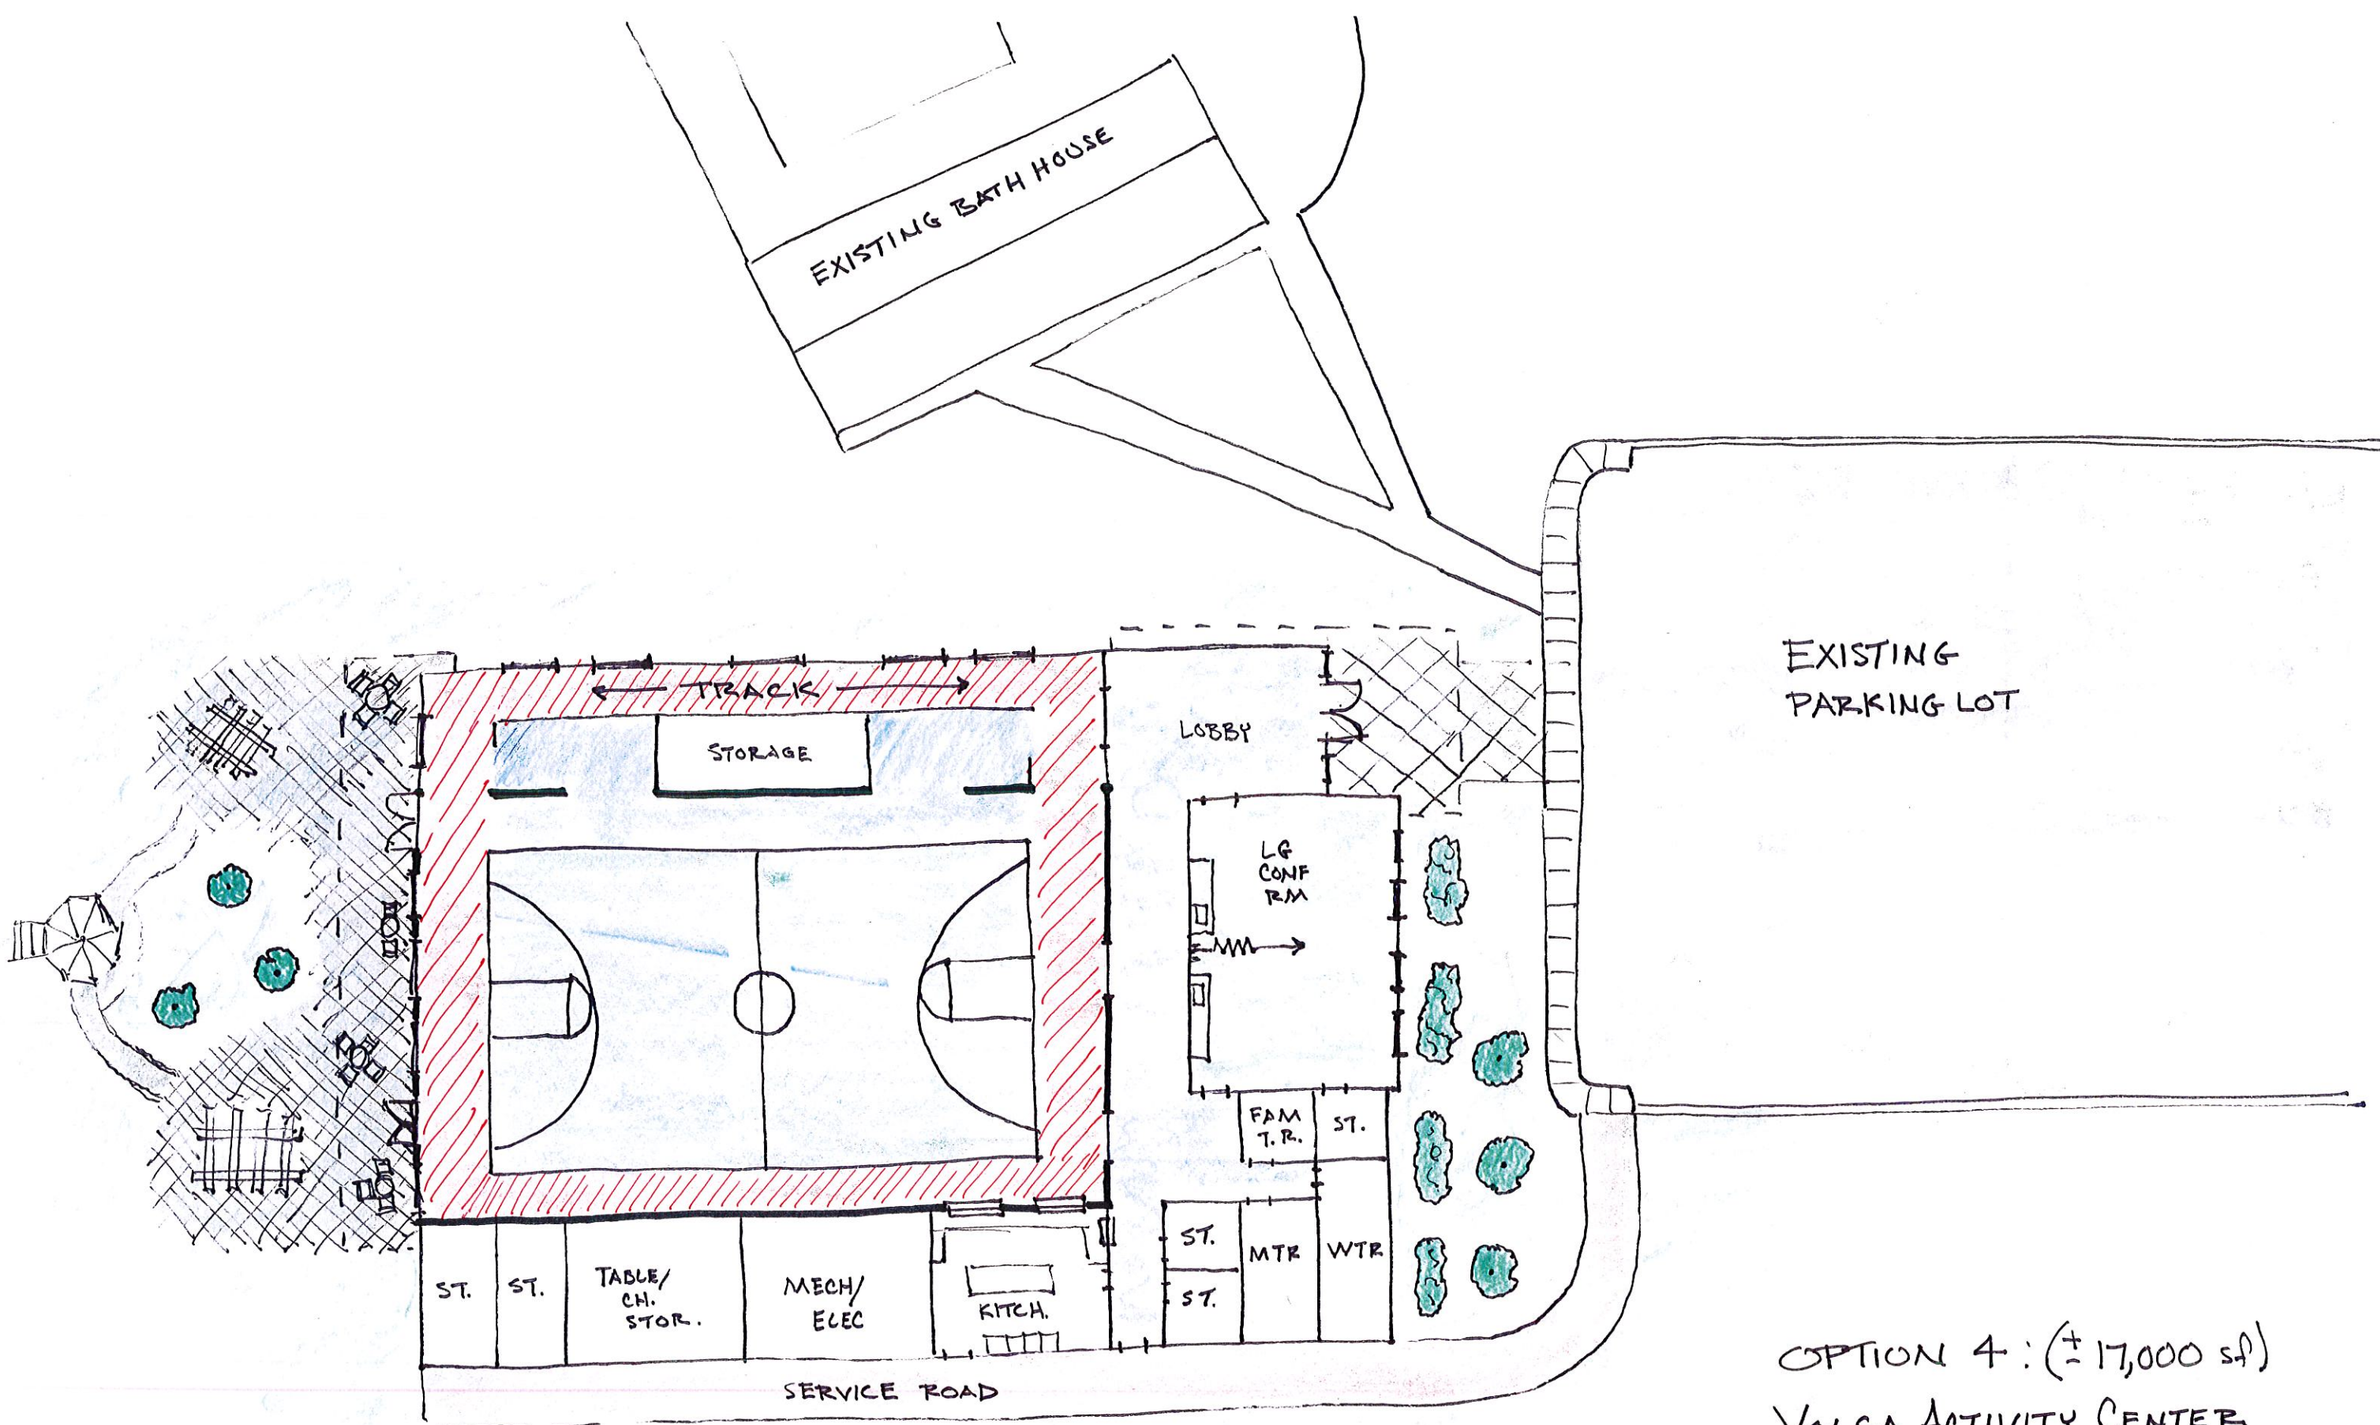

OPTION 4 : (± 17,000 s.f.)

VOLGA ACTIVITY CENTER

SCALE: ½" = 12'-0"

BANNER ASSOC., INC 3.29.16

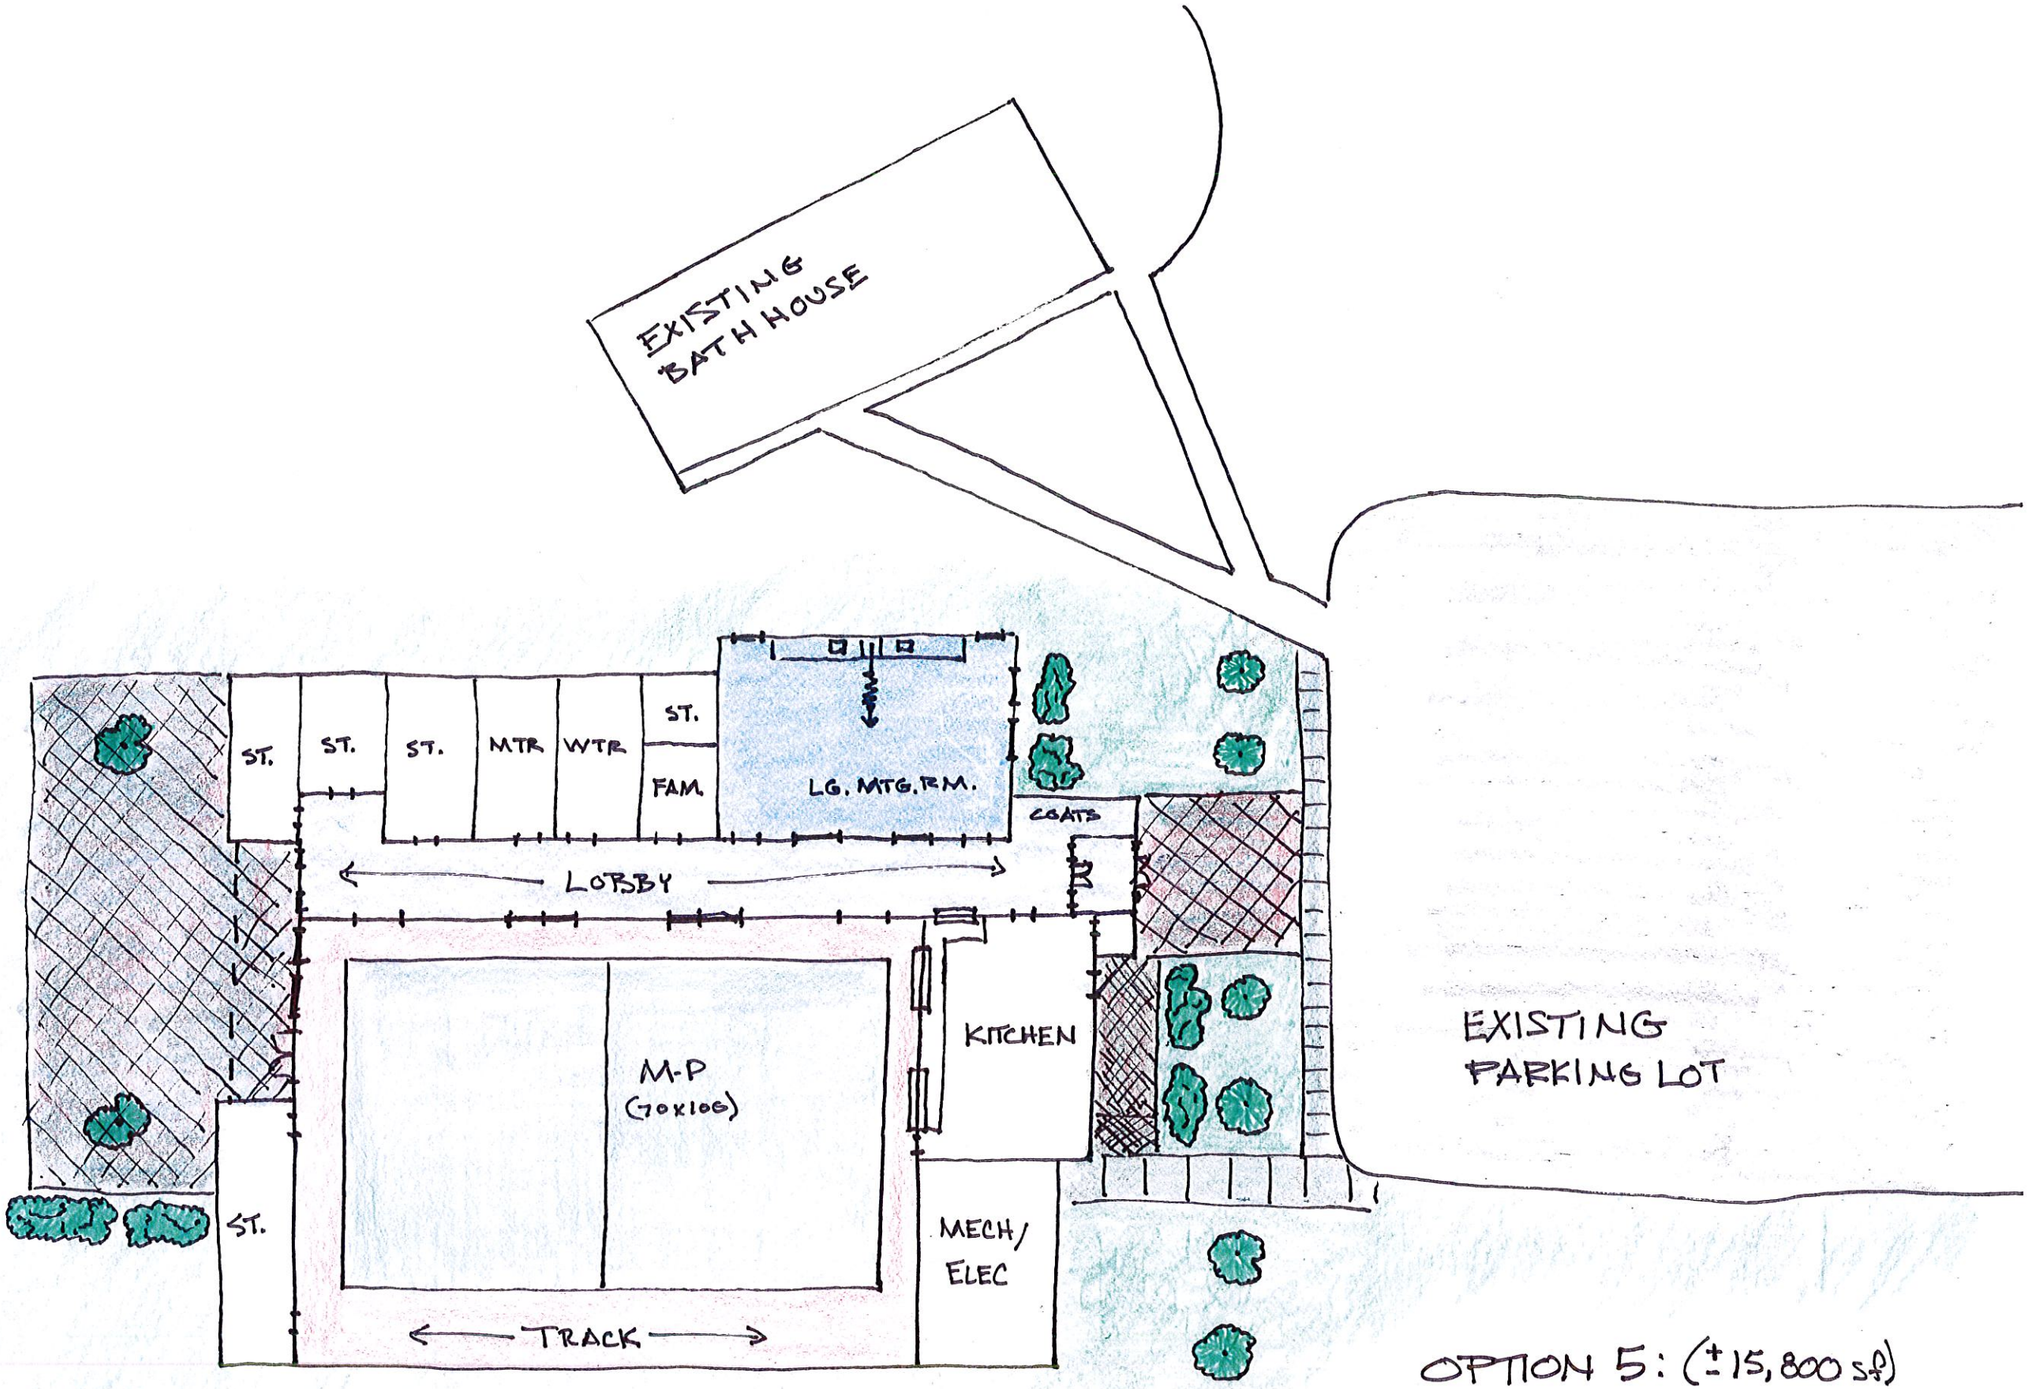

OPTION 5: (±15,800 sf)

VOLGA ACTIVITY CENTER

SCALE: ½" = 12'-0"

BANNER ASSOC., INC. 3.29.16

PARKING LOT

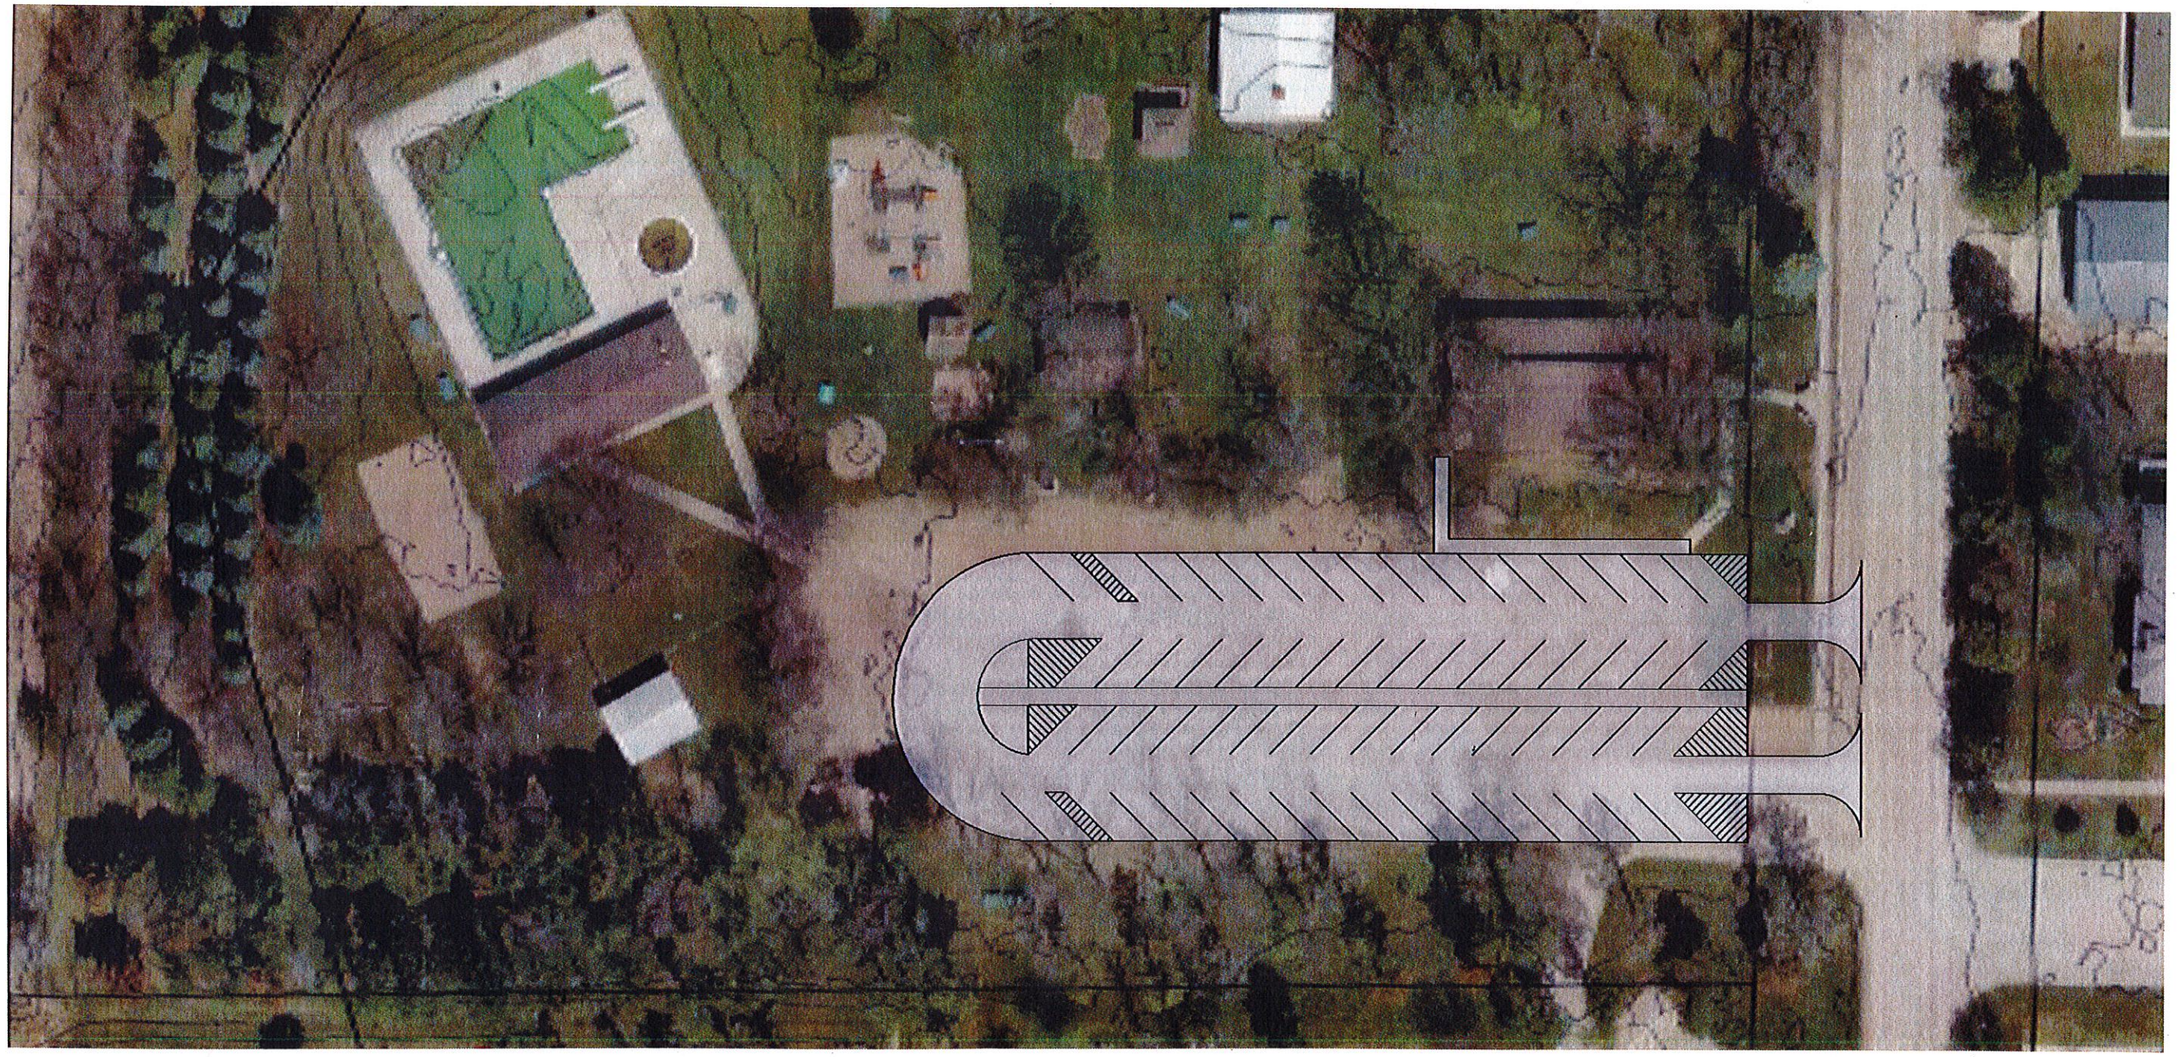

BANNER

Engineering | Architecture | Surveying